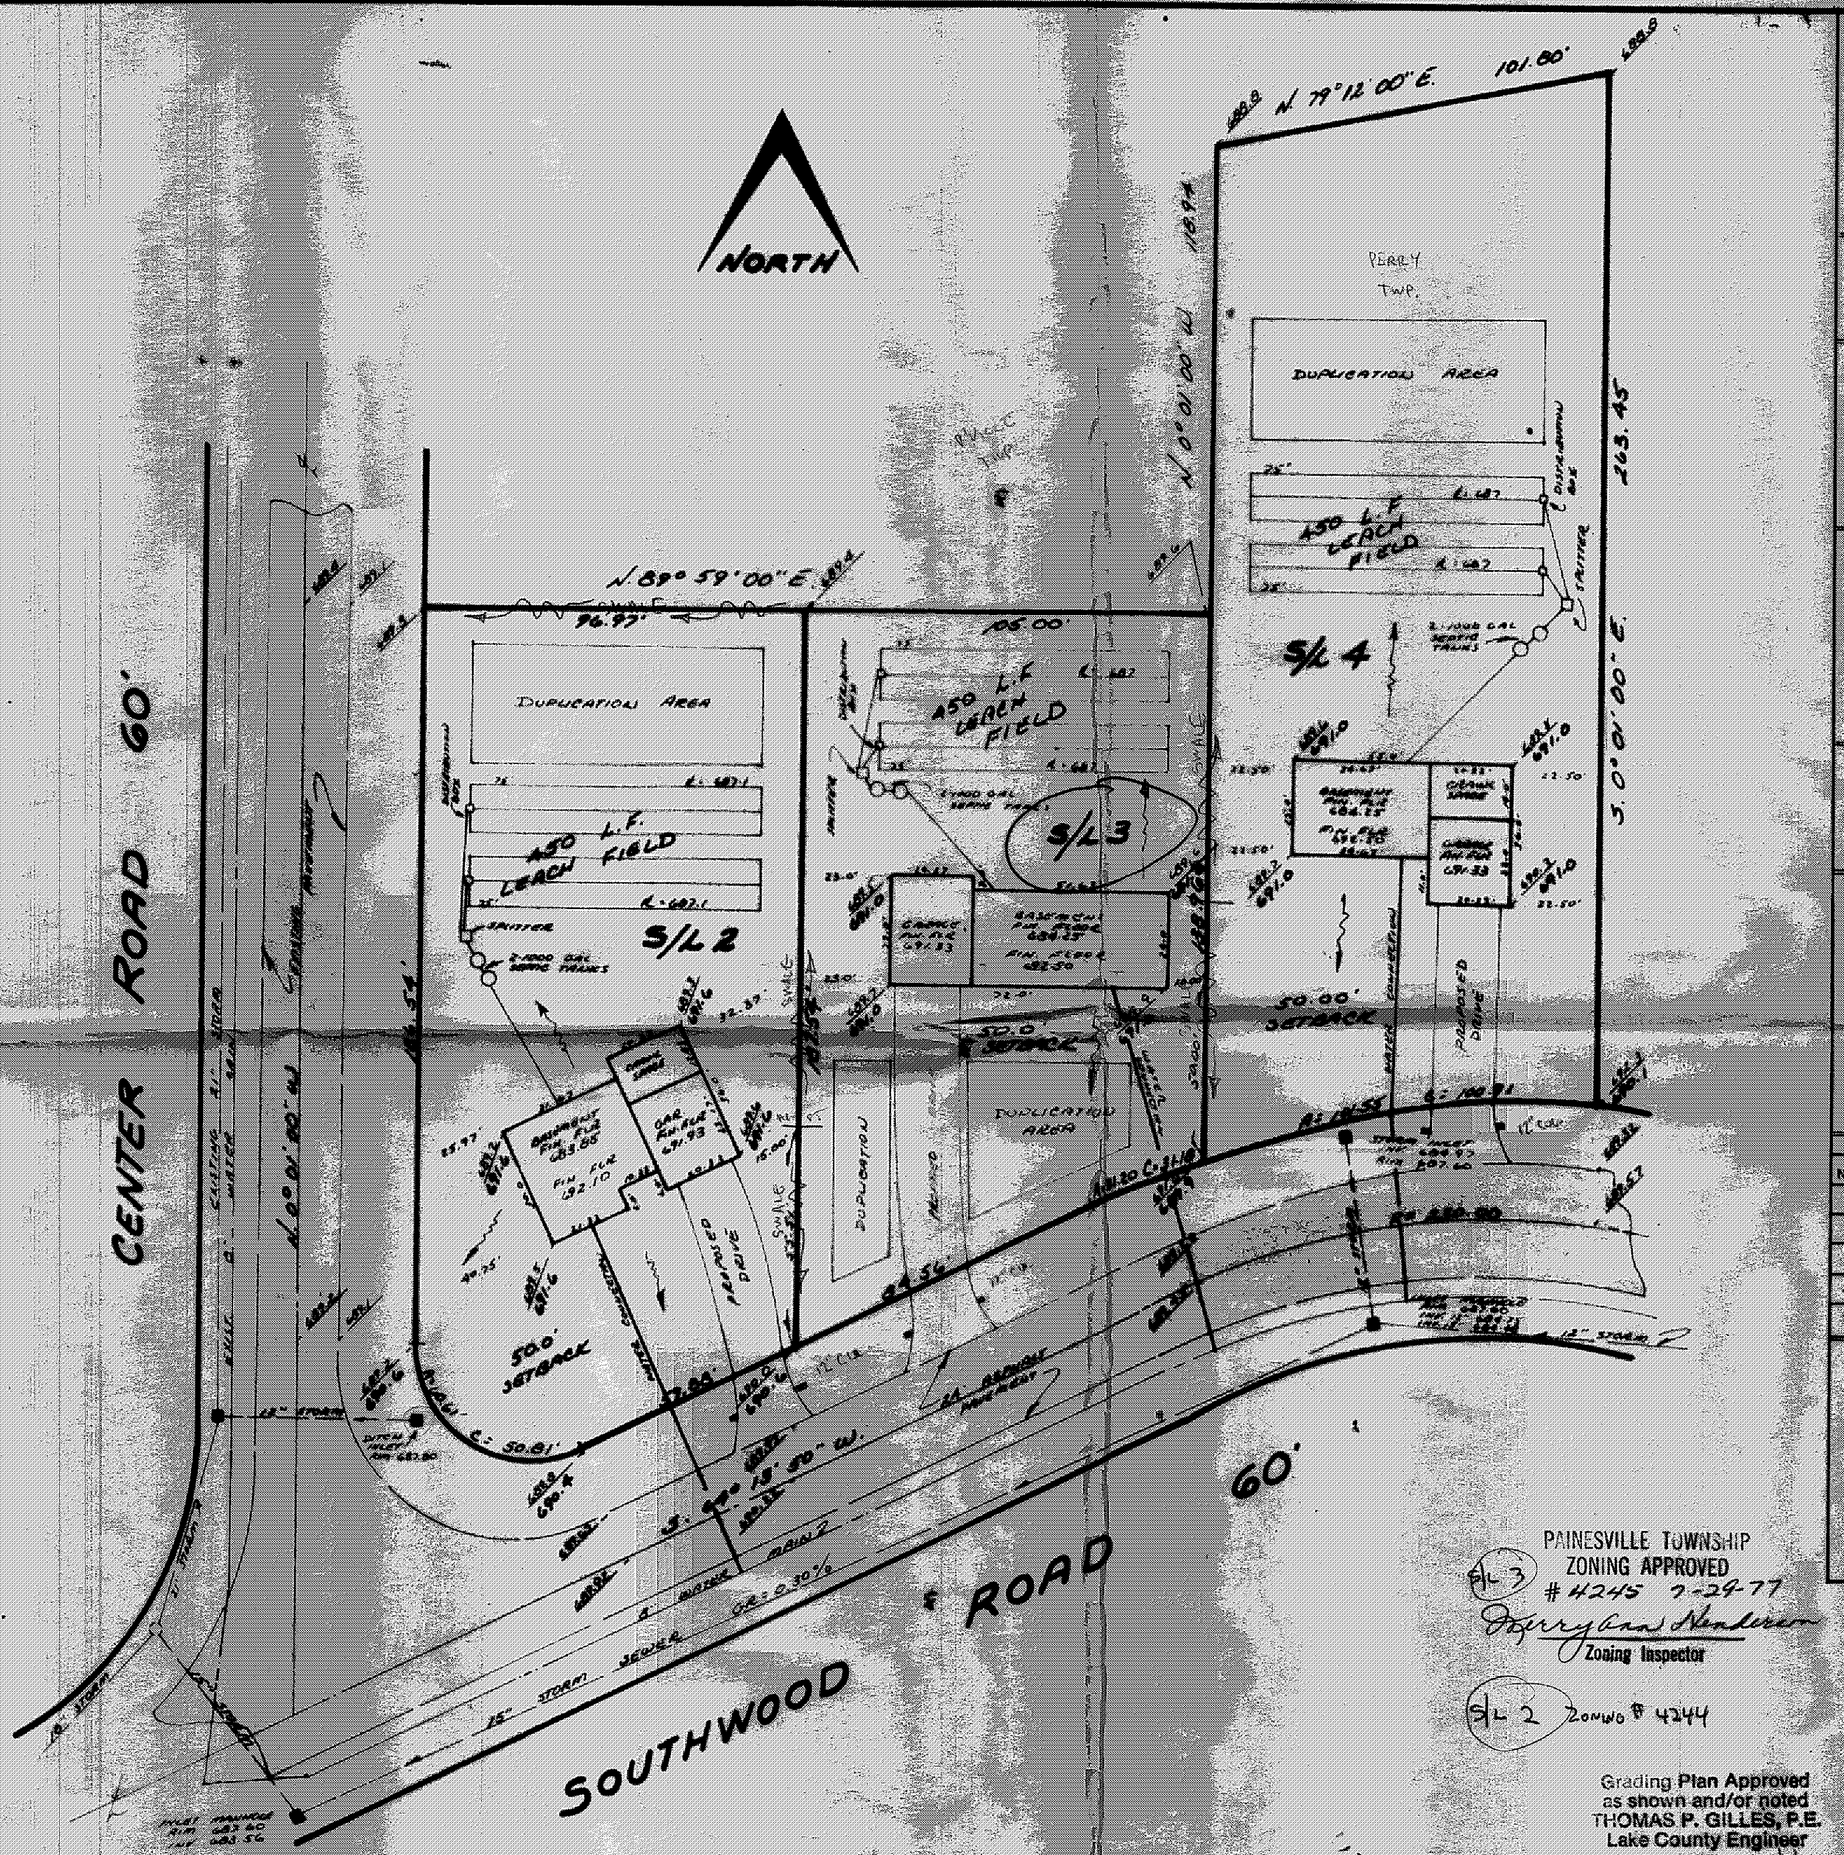

SITE PLAN

PAINESVILLE TOWNSHIP LAKE COUNTY,

FOR: ROY SLAYTON
CLIENT OWNER

ADDRESS STREET CITY

SPRINGLAKES
SUBDIVISION NAME
VOL. — PG.
3
SUBLOT NO. STREET

LOT TRA
VOLUME PAC
PERM. PARCEL NO. ST

LEGEND

SANITARY MANHOLE
STORM MANHOLE
INLET OR CATCH BASIN
HYDRANT
EXISTING CONTOURS
PROPOSED CONTOURS
EXIST. ELEV. 100.0 / 100.0 PROP. ELEV.

WATER VALVE (GAS)
WATER METER (GAS)
AS BUILT ELEVATION
INDICATES DIRECTION OF SURFACE DRAINA

REMARKS

ALL BOUNDARY DATA SHOWN WAS OBTAINED FROM (DEEDS, REC SUBDIVISION PLAT OR OTHER PUBLIC RECORDS)

LOCATIONS AS SHOWN OF ADJACENT WELLS AND SEPTIC TANKS O FROM LAKE COUNTY HEALTH DEPARTMENT.

DESIGN CERTIFICATION

THIS PLAT WAS PREPARED BY ME, AND IS CORRE TO THE BEST OF MY KNOWLEDGE AND BELIEF.

John C. Skoniecznyj S-6356
NAME SURVEYOR REGISTRATION NO

CHECK LIST

NO. OF BEDROOMS
DIMENSIONS
BEARINGS
TIE TO NEAREST STREET
SUBLOT NO. PARCEL NO.
SURROUNDING OWNERS
BLDG. DIMENSIONS FIN. GR.
BLDG. TIES FLR. GRADES
APRON TYPE WIDTH THICKNESS
SIDEWALK TYPE WIDTH THICKNESS
CULVERT TYPE DIA. LENGTH
ROCK OUTCROPPINGS
OVERHANGS

WATER MAIN SIZE, LOCATIO
SAN. SEWER SIZE % GR. LO
SAN. MH. CAST ELEV. INV.
SAN. CONN. SIZE, LOC. DEPT
STORM SEWER SIZE % GR.
STORM MH. CAST ELEV. INV.
PAV'T. TYPE GRADE CURBS
GAS LINE LOC. SIZE PRESS
SEPTIC TANK LOCATION & DUPL
WELL LOCATION
ISOLATION RADIUS FROM WE

REVISIONS		
NO.	DATE	BY
1		
2		
3		
4		
5		

PLAN PREPARED BY:
JOHN C. SKONIECZNY
REG. SURVEYOR

DRAWN BY	SCALE 1"=30'	PHONE NO
CHK'D.	DATE 10-JUL-77	DRAWING
CREW CHIEF	APP'D.	

"AS BUILT" CERTIFICATION

I, HEREBY CERTIFY THAT THE CIRCLED GRADES EXISTING FINISH GRADES CHECKED IN FIELD 19 BY AND A CORRECT TO THE BEST OF MY KNOWLEDGE AND

REGISTERED SURVEYOR REG. NO.

PAINESVILLE TOWNSHIP
ZONING APPROVED
S/L 3 # 4245 7-29-77
Merry Ann Henderson
Zoning Inspector

S/L 2 ZONING # 4244

Grading Plan Approved
as shown and/or noted
THOMAS P. GILLES, P.E.
Lake County Engineer
By D.J.L. Date 8/1/77
S/L 2 & S/L 3