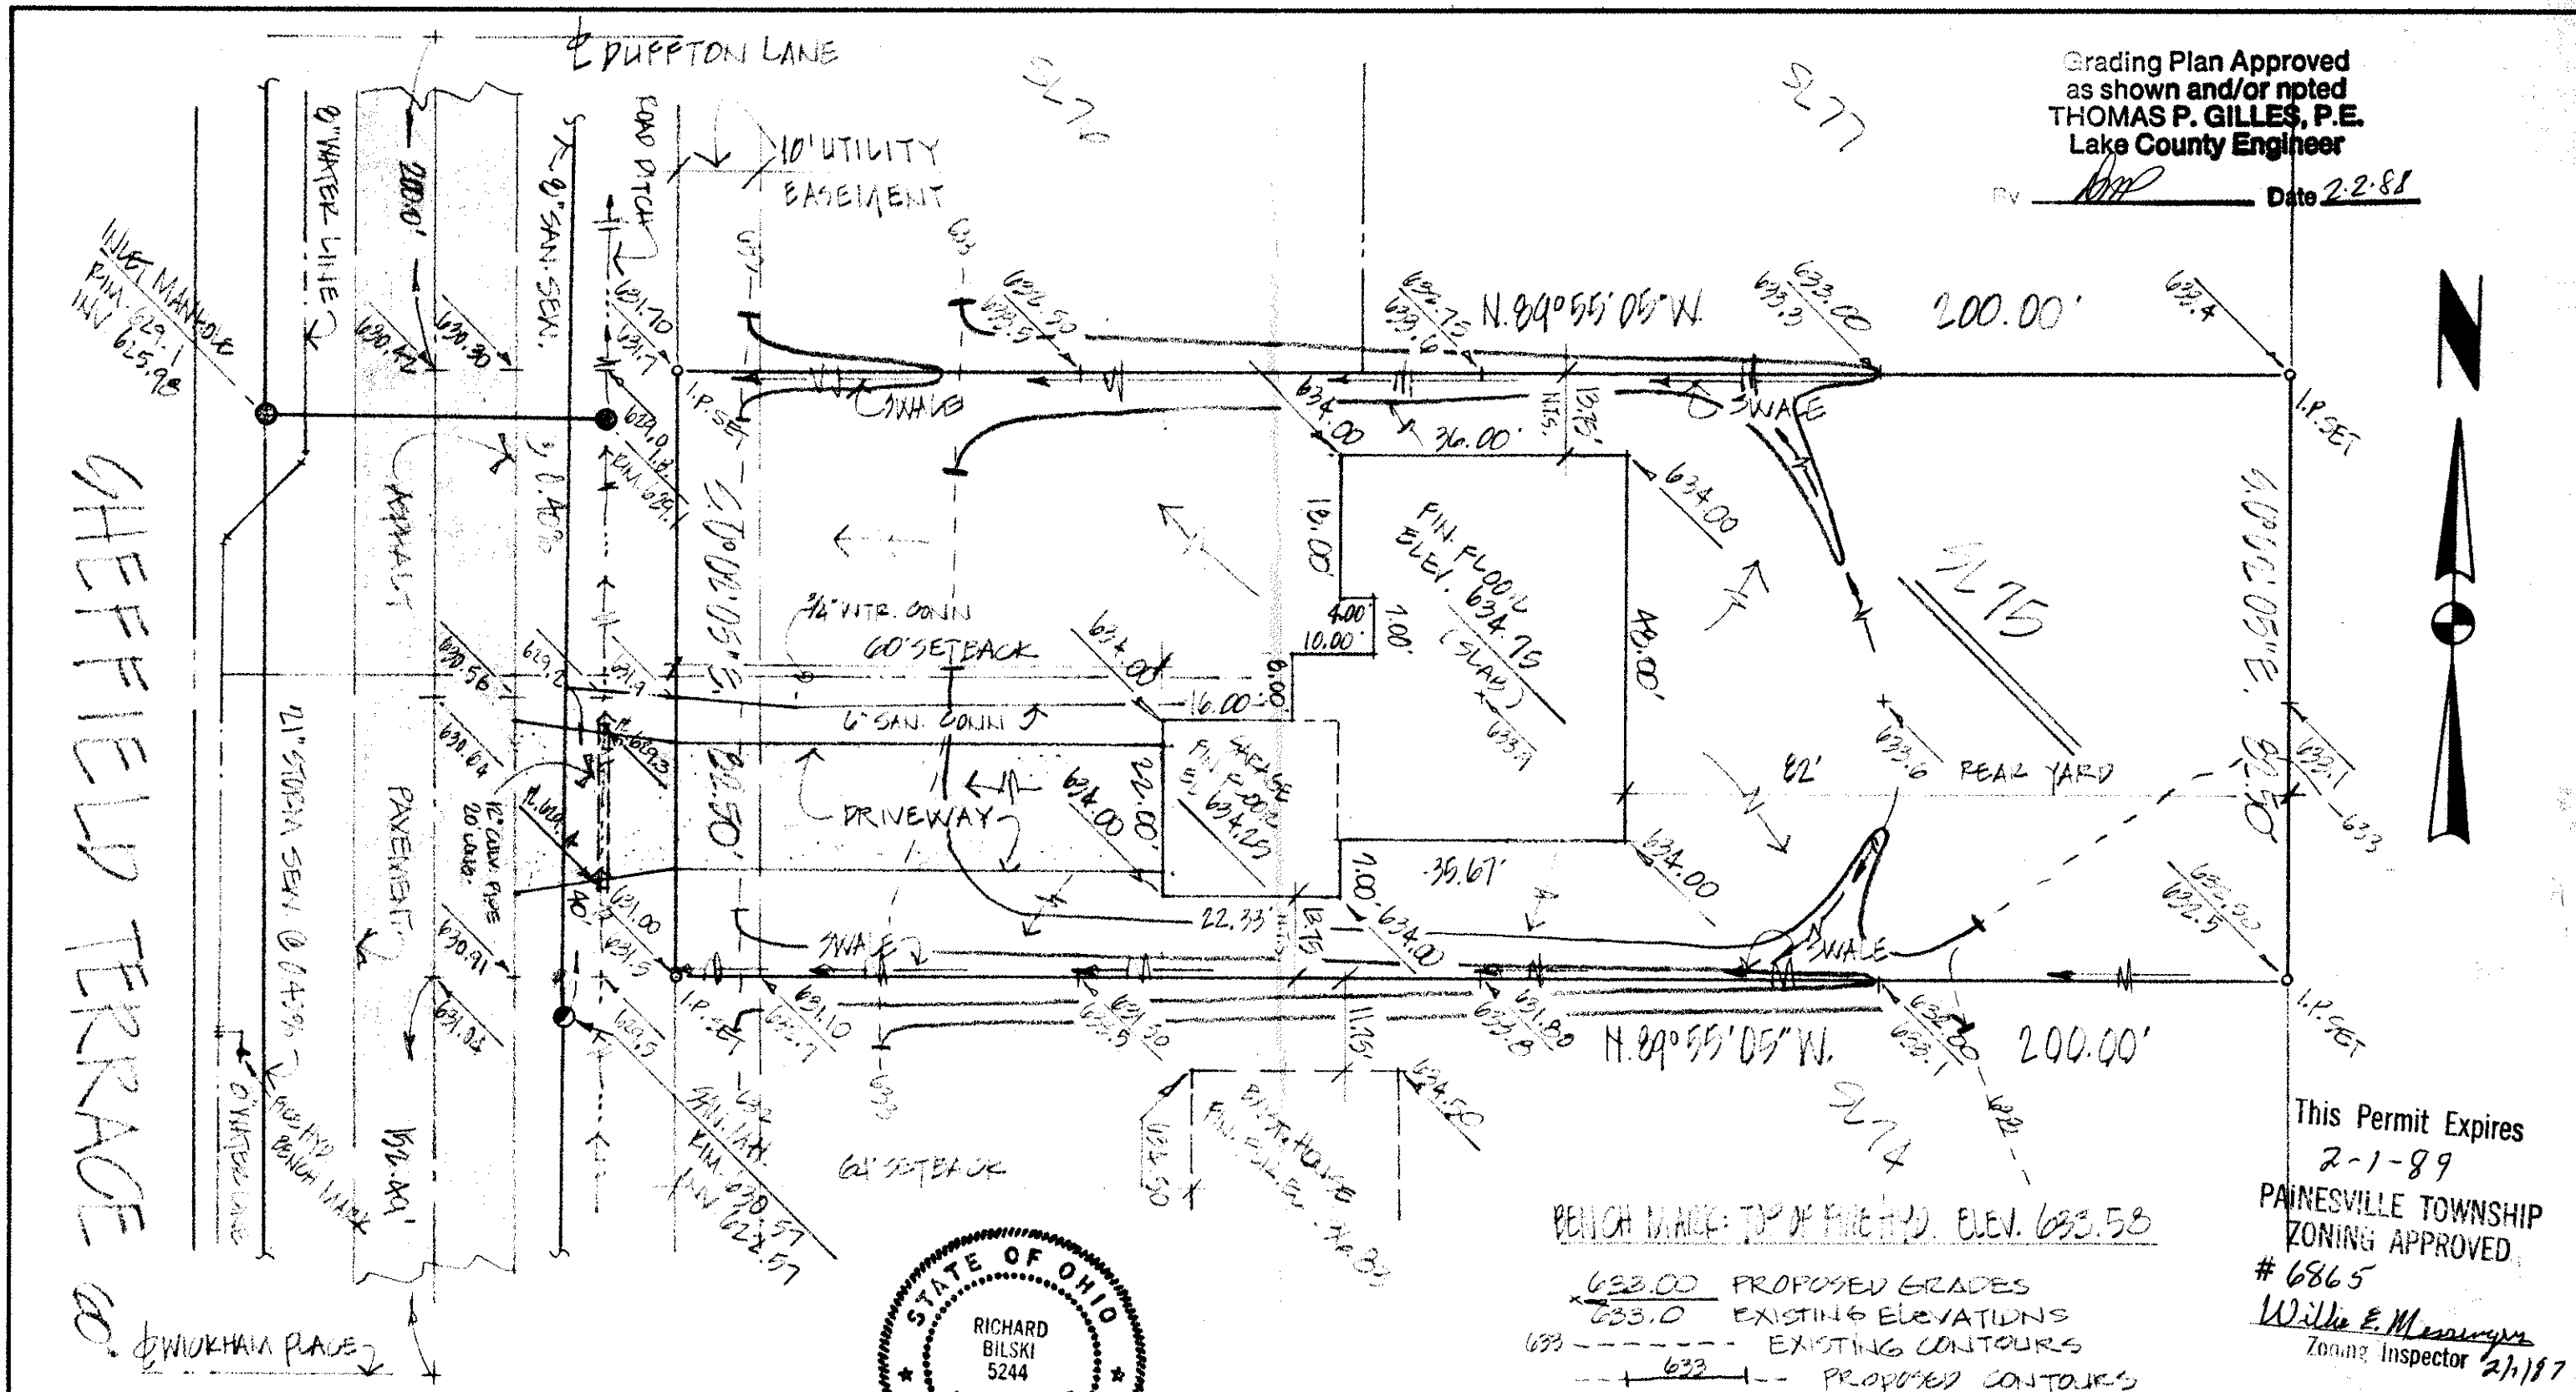

Grading Plan Approved
as shown and/or noted
THOMAS P. GILLES, P.E.
Lake County Engineer
By [signature] Date 2-2-88

This Permit Expires
2-1-89
PAINESVILLE TOWNSHIP
ZONING APPROVED
6865
Willie E. Messinger
Zoning Inspector 2/1/87

STATE OF OHIO
RICHARD BILSKI
5244
REGISTERED SURVEYOR

DESIGN CERTIFICATION

THIS PLAT WAS PREPARED BY ME, AND IS CORRECT TO THE BEST OF MY KNOWLEDGE AND BELIEF.

[signature]

REG. SURVEYOR NO 5244

AS BUILT CERTIFICATION

I HEREBY CERTIFY THAT THE CIRCLED GRADES ARE EXISTING FINISH GRADES CHECKED IN THE FIELD ON _____ AND THAT SURVEY IS CORRECT TO THE BEST OF MY KNOWLEDGE AND BELIEF.

REG. SURVEYOR NO _____

COLPETZER · WOODS
CONSULTANTS, INC.
9470 MENTOR AVENUE • MENTOR, OHIO 44060 • (216) 357-7569

DATE JAN. 27, 1988
SCALE 1" = 20'
DRWN BY CD.B.
CHKD BY
JOB NO 78-156-079
FB 362 PG 138

SITE PLAN FOR:
EDWARD H. TRESGER, INC.
8100 DEEPWOOD BLVD., MENTOR, OH. 44060
BEING SUBLOT NO. 75 IN THE PINES SUBDIVISION NO. 2
IN PAINESVILLE TOWNSHIP, OHIO