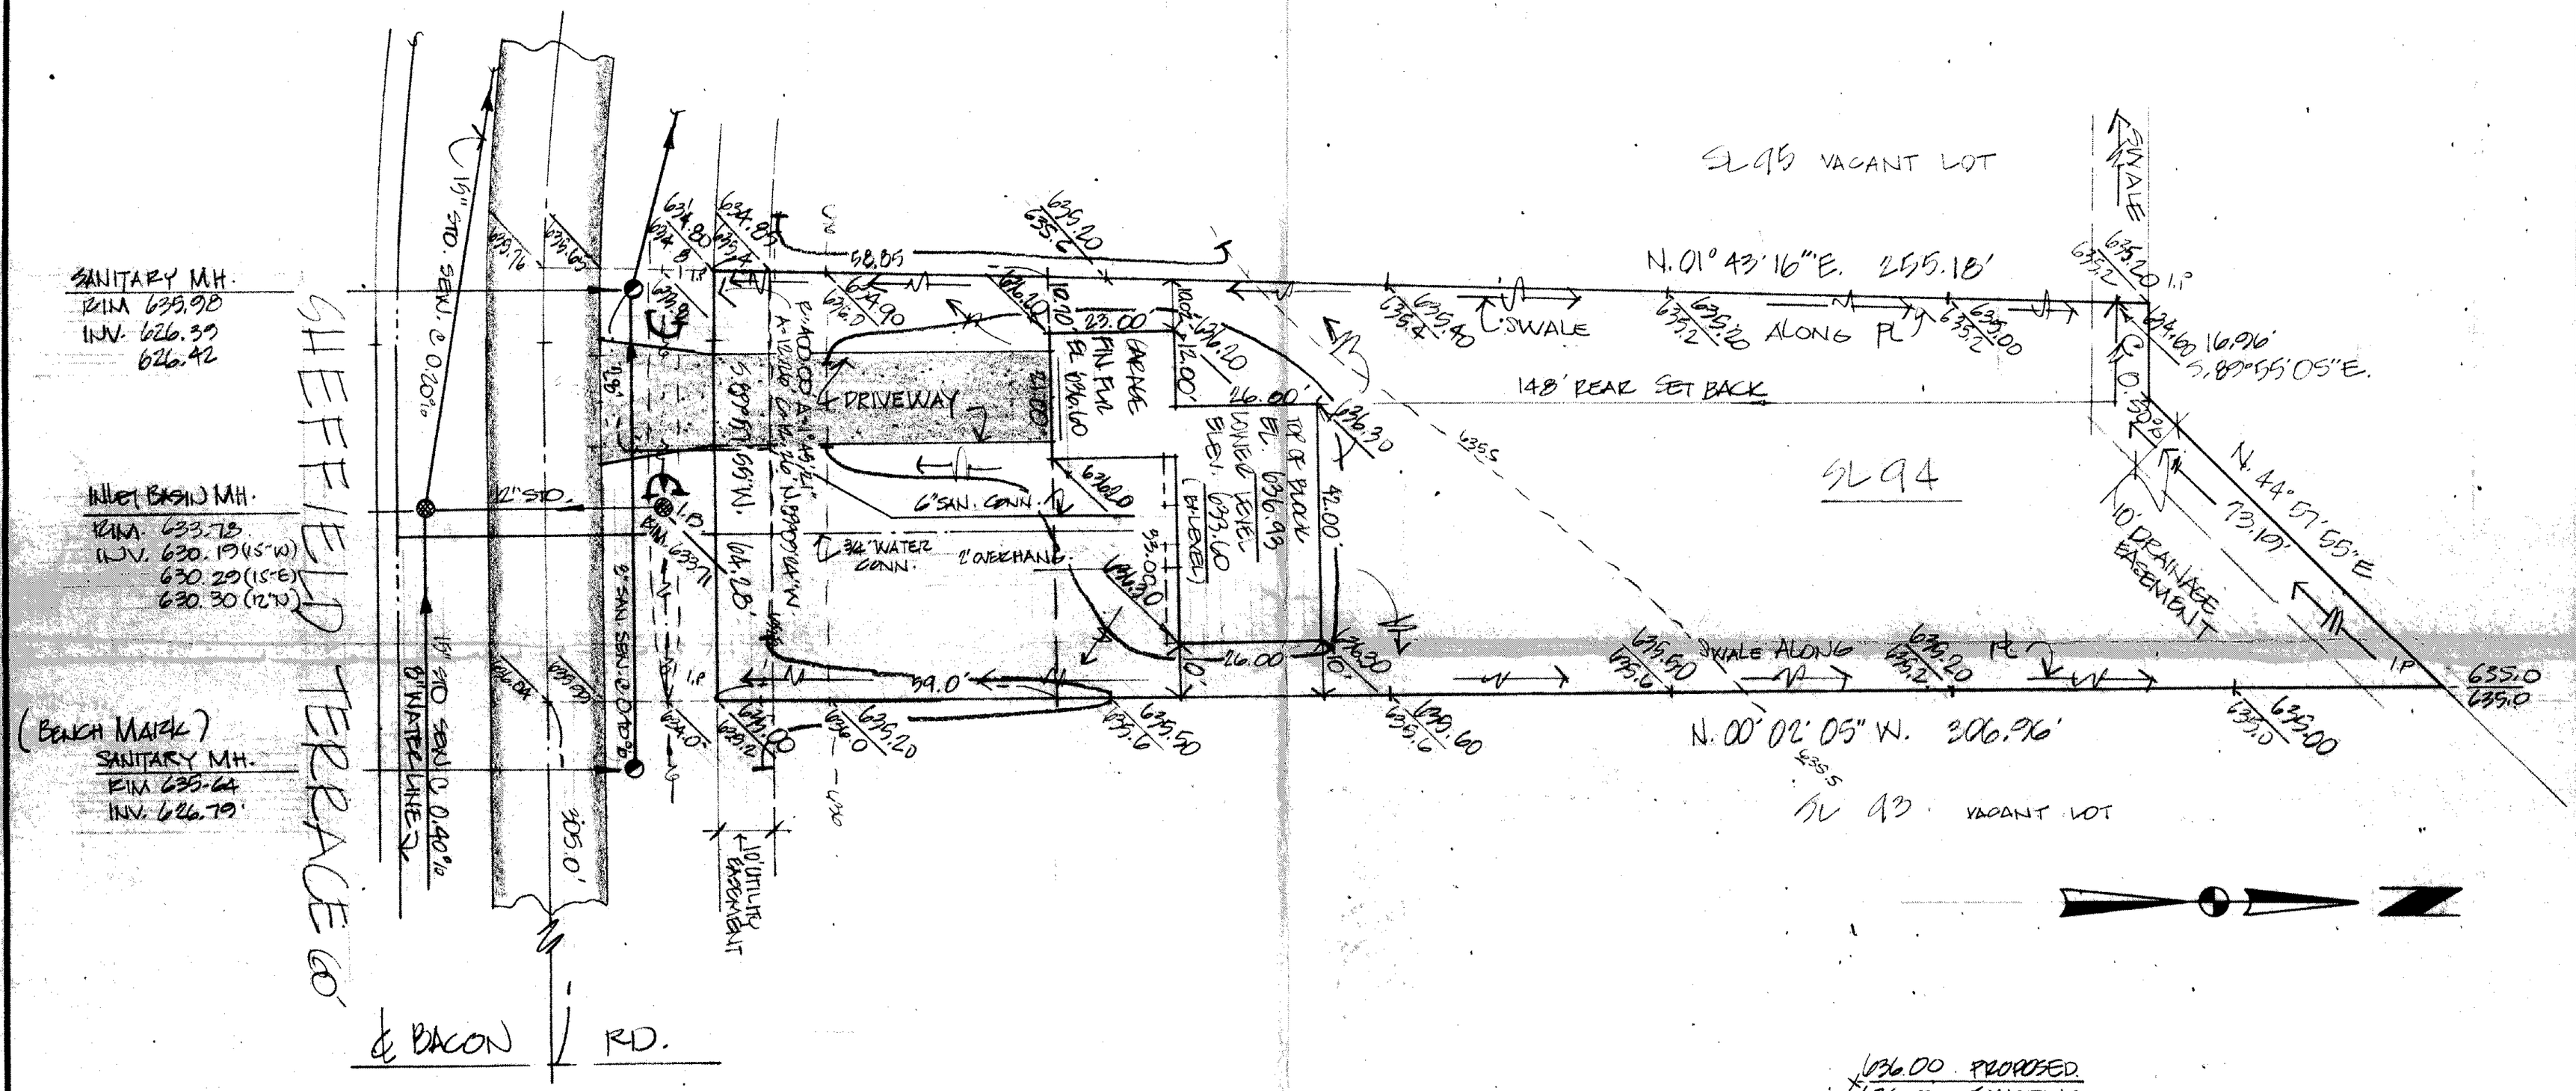

636.00 PROPOSED
636.0 EXISTING

- - 636.5 - - EXISTING CONTOUR LINES
- + 636 + - - PROPOSED CONTOUR LINES

Grading Plan Approved
as shown and/or noted
THOMAS P. GILLES, P.E.
Lake County Engineer
By GJH Date 8/7/89

This Permit Expires
August 4, 1990
PAINESVILLE TOWNSHIP
ZONING APPROVED
7314
K. M. Hale
Deputy Zoning Inspector 8/4/89

STATE OF OHIO
RICHARD J. BILSKI
5244
REGISTERED
PROFESSIONAL SURVEYOR

DESIGN CERTIFICATION:
I HEREBY CERTIFY THAT THIS PLAT WAS PREPARED BY ME AND IS CORRECT TO THE BEST OF MY KNOWLEDGE AND BELIEF.
BY: [signature]
RICHARD J. BILSKI, P.S. NO. 5244

SITE PLAN FOR: EDWARD H. TRESGER, INC.
8100 DEERWOOD BLVD. MENTOR, OH. 44060
BEING SUBLOT NO. 94 IN THE PINES SUBDIVISION PHASE III-A IN PAINESVILLE TOWNSHIP, OHIO.

DATE July 31, 1989
SCALE 1" = 20'
DRAWN BY CB
CH'K'D BY
F.B. 682 PG. 114

CT Consultants, Inc.
Engineers • Architects • Planners
Willoughby • Mentor • Columbus • Lorain • North Canton • Steubenville

SHEET 1 OF 1
CONTRACT NO. 88-592