SITE PLAN
FOR
AL LASKO

BEING A PART ORIG LOT NO. 30,
TRACT NO. 1, IN THE TOWNSHIP OF
PAINESVILLE, LAKE COUNTY OHIO.
VOL 714 PG 58
THREE BEDROOM HOME

1" = 50'

N

EXIST PROP

EXIST PROP

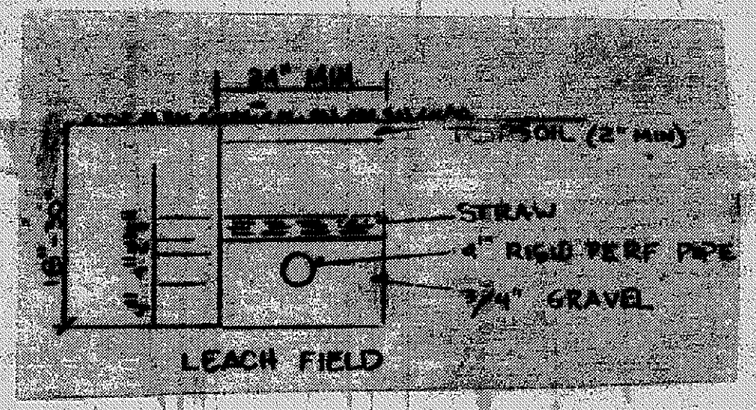

HYDRAULIC PROFILE
VERT 1" = 3' HORZ 1" = 30'

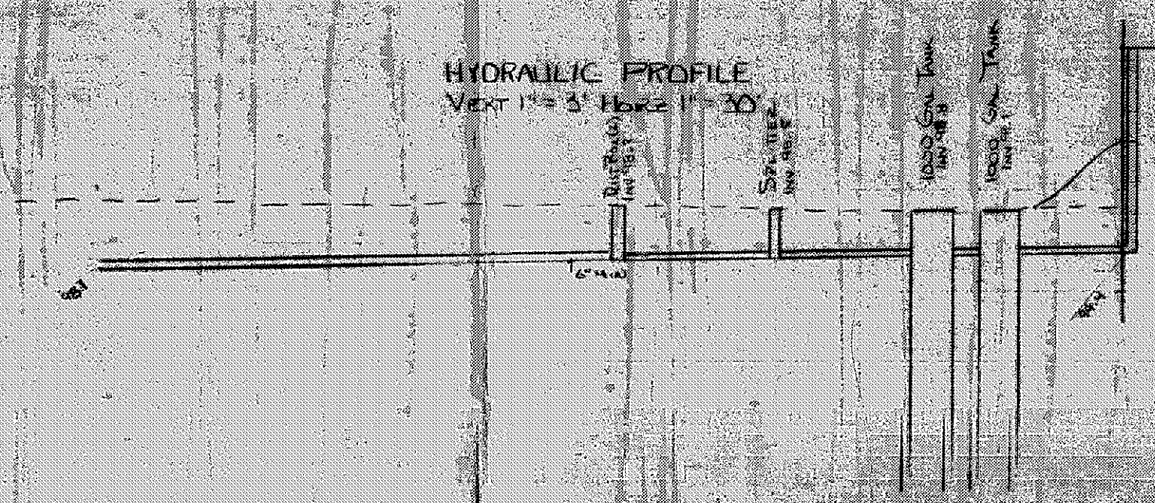

APPROVED
PAINESVILLE TOWNSHIP
ZONING DEPARTMENT
#8959 DJR
11/7/94

STATE RT. 2

S62°28'00"E 82.11

S51°33'00"E 90.00

N35°45'40"E 92.45'

N 13°55'00"W 67.08'

W.R. MORSE
VOL 186: 1054

FF-100.83

EXIST GAS LINE

N22°09'40"E

152.45'

R=523.93 CH=120.96 N 69°21'16"W ARC=121.23

R=460.00' CH=145.31' ARC=104.74'

20' ASPHALT

DUPLICATION WOODS W/ AERATION

WOODS

1-STY SLAB
FF-102.83

ENC-101.5

ASPHALT DRIVE

VACANT

50' SB LINE

6 LEADS @ 10'

S 31°12'11"E 256.55

W.S. - 93.92

SPRINGLAKE BLVD SOUTH

Reviewed and Accepted
LAKE COUNTY GENERAL HEALTH DISTRICT
Date 10-31-94
JOEL LUCIA, R. S., M. P. H.
Health Commissioner
BY J. Lucia

SEPT 20, 1994
REV 10-4-94 (LOCATE WELL, PVC HOUSE & WASTE H)

I, the undersigned hereby certify that this topography, indicated by 1' contours, and elevations shown hereon represent an actual field survey made by me on April 26, 1994 and that the elevations were taken at appropriate intervals and that as of that date they existed as indicated hereon.

J. M. Gaffron PS
No. 6887

A. Top elevation of finished grade
1. Septic tank manhole covers
2. Splitter box cover
3. Distribution box cover

B. No footer drains or downspouts to be discharged into septic tanks

C. All waste water to be discharged into septic tanks

Grading Plan Approved
as shown and/or noted
THOMAS P. GILLES, P.E.
Lake County Engineer
By GJH Date 12-7-94
Drainage Easement Required

BENCHMARK 100.00
N. RIM 5th TILE - INV. - 95.75

LOW YIELD WATER FIXTURES REQUIRED ON ALL:
Shower Head
Toilet

SEWAGE DISPOSAL PERMIT MUST BE OBTAINED BY A LAKE COUNTY LICENSED INSTALLER BEFORE INSTALLATION IS STARTED.