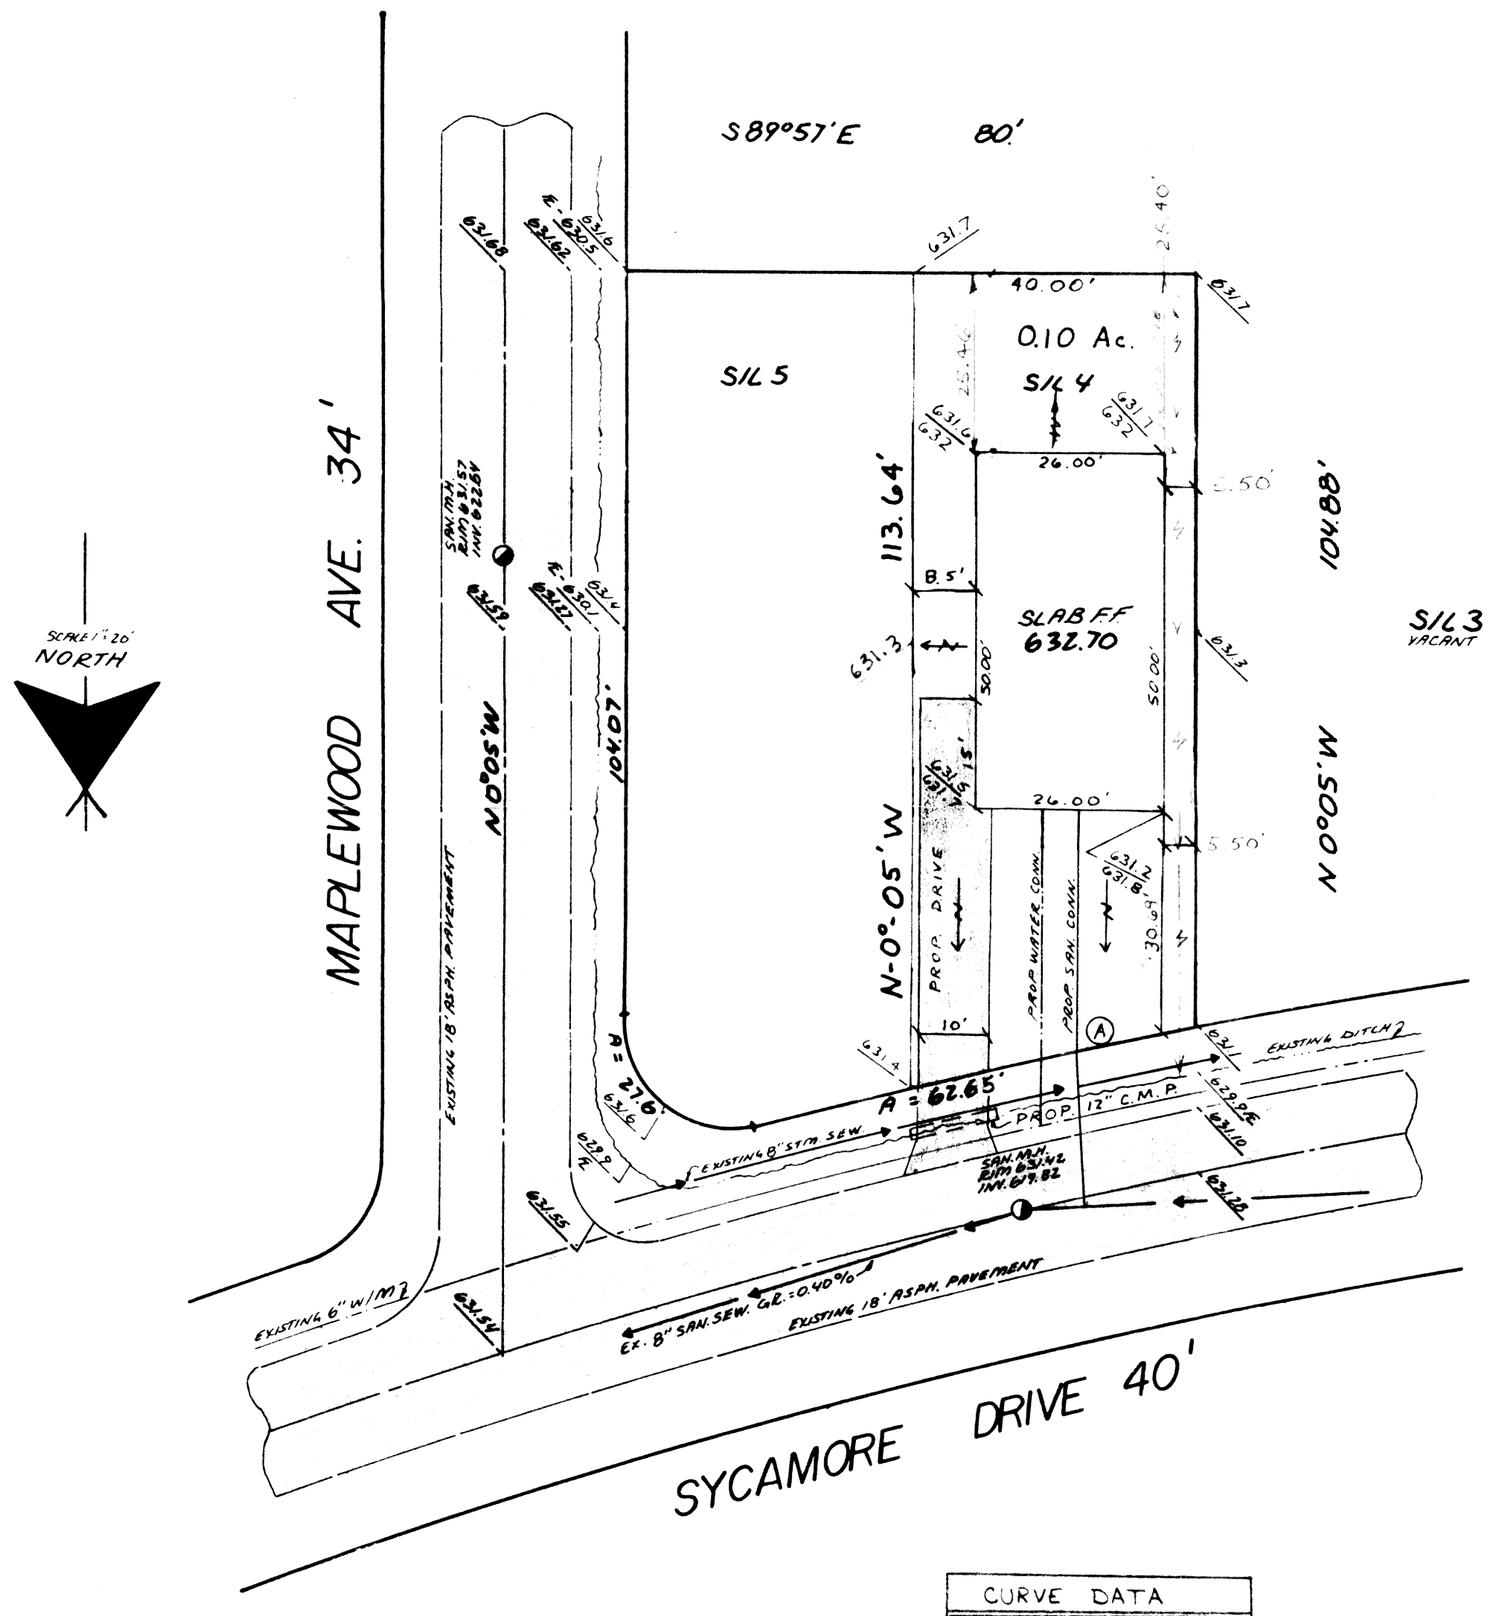

CURVE DATA		
△	=	1°-45'-00"
Ch	=	40.93
Ch Brg	=	N-77-41-28-E
Arc	=	40.93'

Grading Plan Approved
as shown and/or noted
THOMAS P. GILLES, P.E.
Lake County Engineer
Date 4.15.87

SITE PLAN

PAINESVILLE TOWNSHIP — LAKE COUNTY, OHIO

for: JEFF OROSZ (CLIENT / OWNER)

26 SYCAMORE (ADDRESS / STREET) PAINESVILLE TWP. (CITY) (ZIP)

PAINESVILLE-ON-THE-LAKE SUBDIVISION	D-13 NAME
VOL. - PG.	
4 SUBLOT NO.	SYCAMORE STREET
LOT	TRACT
VOLUME	PAGE
PERM. PARCEL NO.	STREET

LEGEND

SANITARY MANHOLE
STORM MANHOLE
INLET OR CATCH BASIN
HYDRANT
EXISTING CONTOURS
PROPOSED CONTOURS
EXIST. ELEV. 100.0 / 100.0 PROP. ELEV.
WATER VALVE (GAS)
WATER METER (GAS)
AS BUILT ELEVATION 100.0
INDICATES DIRECTION OF SURFACE DRAINAGE

REMARKS

ALL BOUNDARY DATA SHOWN WAS OBTAINED FROM (DEEDS, RECORDED SUBDIVISION PLAT OR OTHER PUBLIC RECORDS)

LOCATIONS AS SHOWN OF ADJACENT WELLS AND SEPTIC TANKS OBTAINED FROM LAKE COUNTY HEALTH DEPARTMENT

DESIGN CERTIFICATION

THIS PLAT WAS PREPARED BY ME, AND IS CORRECT TO THE BEST OF MY KNOWLEDGE AND BELIEF.

Bernard D. Westfall P.S. — Ohio — 6634
NAME — SURVEYOR — REGISTRATION — NO.

CHECK LIST

NO. OF BEDROOMS
DIMENSIONS
BEARINGS
TIE TO NEAREST STREET
SUBLOT NO. PARCEL NO.
SURROUNDING OWNERS
BLDG. DIMENSIONS FIN. GR.
BLDG. TIES FL'R. GRADES
APRON TYPE WIDTH THICKNESS
SIDEWALK TYPE WIDTH THICKNESS
CULVERT TYPE DIA., LENGTH
ROCK OUTCROPPINGS
WATER MAIN SIZE, LOCATION
SAN. SEWER SIZE % GR. LOC.
SAN. MH. CAST. ELEV. INV. ELEV.
SAN. CONN. SIZE, LOC. DEPTH
STORM SEWER SIZE % GR. LOC.
STORM MH. CAST ELEV. INV. ELEV
PAV'T TYPE GRADE CURBS
GAS LINE LOC. SIZE PRESSURE
SEPTIC TANK LOCATION & DUPLICATION AREA
WELL LOCATION
ISOLATION RADIUS FROM WELL

REVISIONS		
NO	DATE	BY
1	4-6-87	D.S.
2		
3		
4		
5		

PLAN PREPARED BY:
A'TERRA
ENGINEERING & SURVEYING, INC
172 NORTH ST. CLAIR STREET
PAINESVILLE, OHIO 44077
352-9250 or 942-1100 or 876-5851

DRAWN BY R.T.	SCALE 1" = 20'	PHONE NO. 352-9250
CHK'D.	DATE MARCH 1987	DRAWING NO. 870032-00
CREW CHIEF T.O.	APP'D.	

"AS BUILT" CERTIFICATION

I, HEREBY CERTIFY THAT THE CIRCLED GRADES ARE EXISTING FINISH GRADES CHECKED IN THE FIELD ON _____ 19 _____ AND ARE CORRECT TO THE BEST OF MY KNOWLEDGE AND BELIEF.

REGISTERED SURVEYOR _____ REG. NO _____

This Permit Expires
4-13-88
PAINESVILLE TOWNSHIP
ZONING APPROVED
6654
W. E. Massey Jr.
Deputy Zoning Inspector 4/13/87