Grading Plan Approved
as shown and/or noted
THOMAS P. GILLES, P.E.
Lake County Engineer
Date 6-27-75

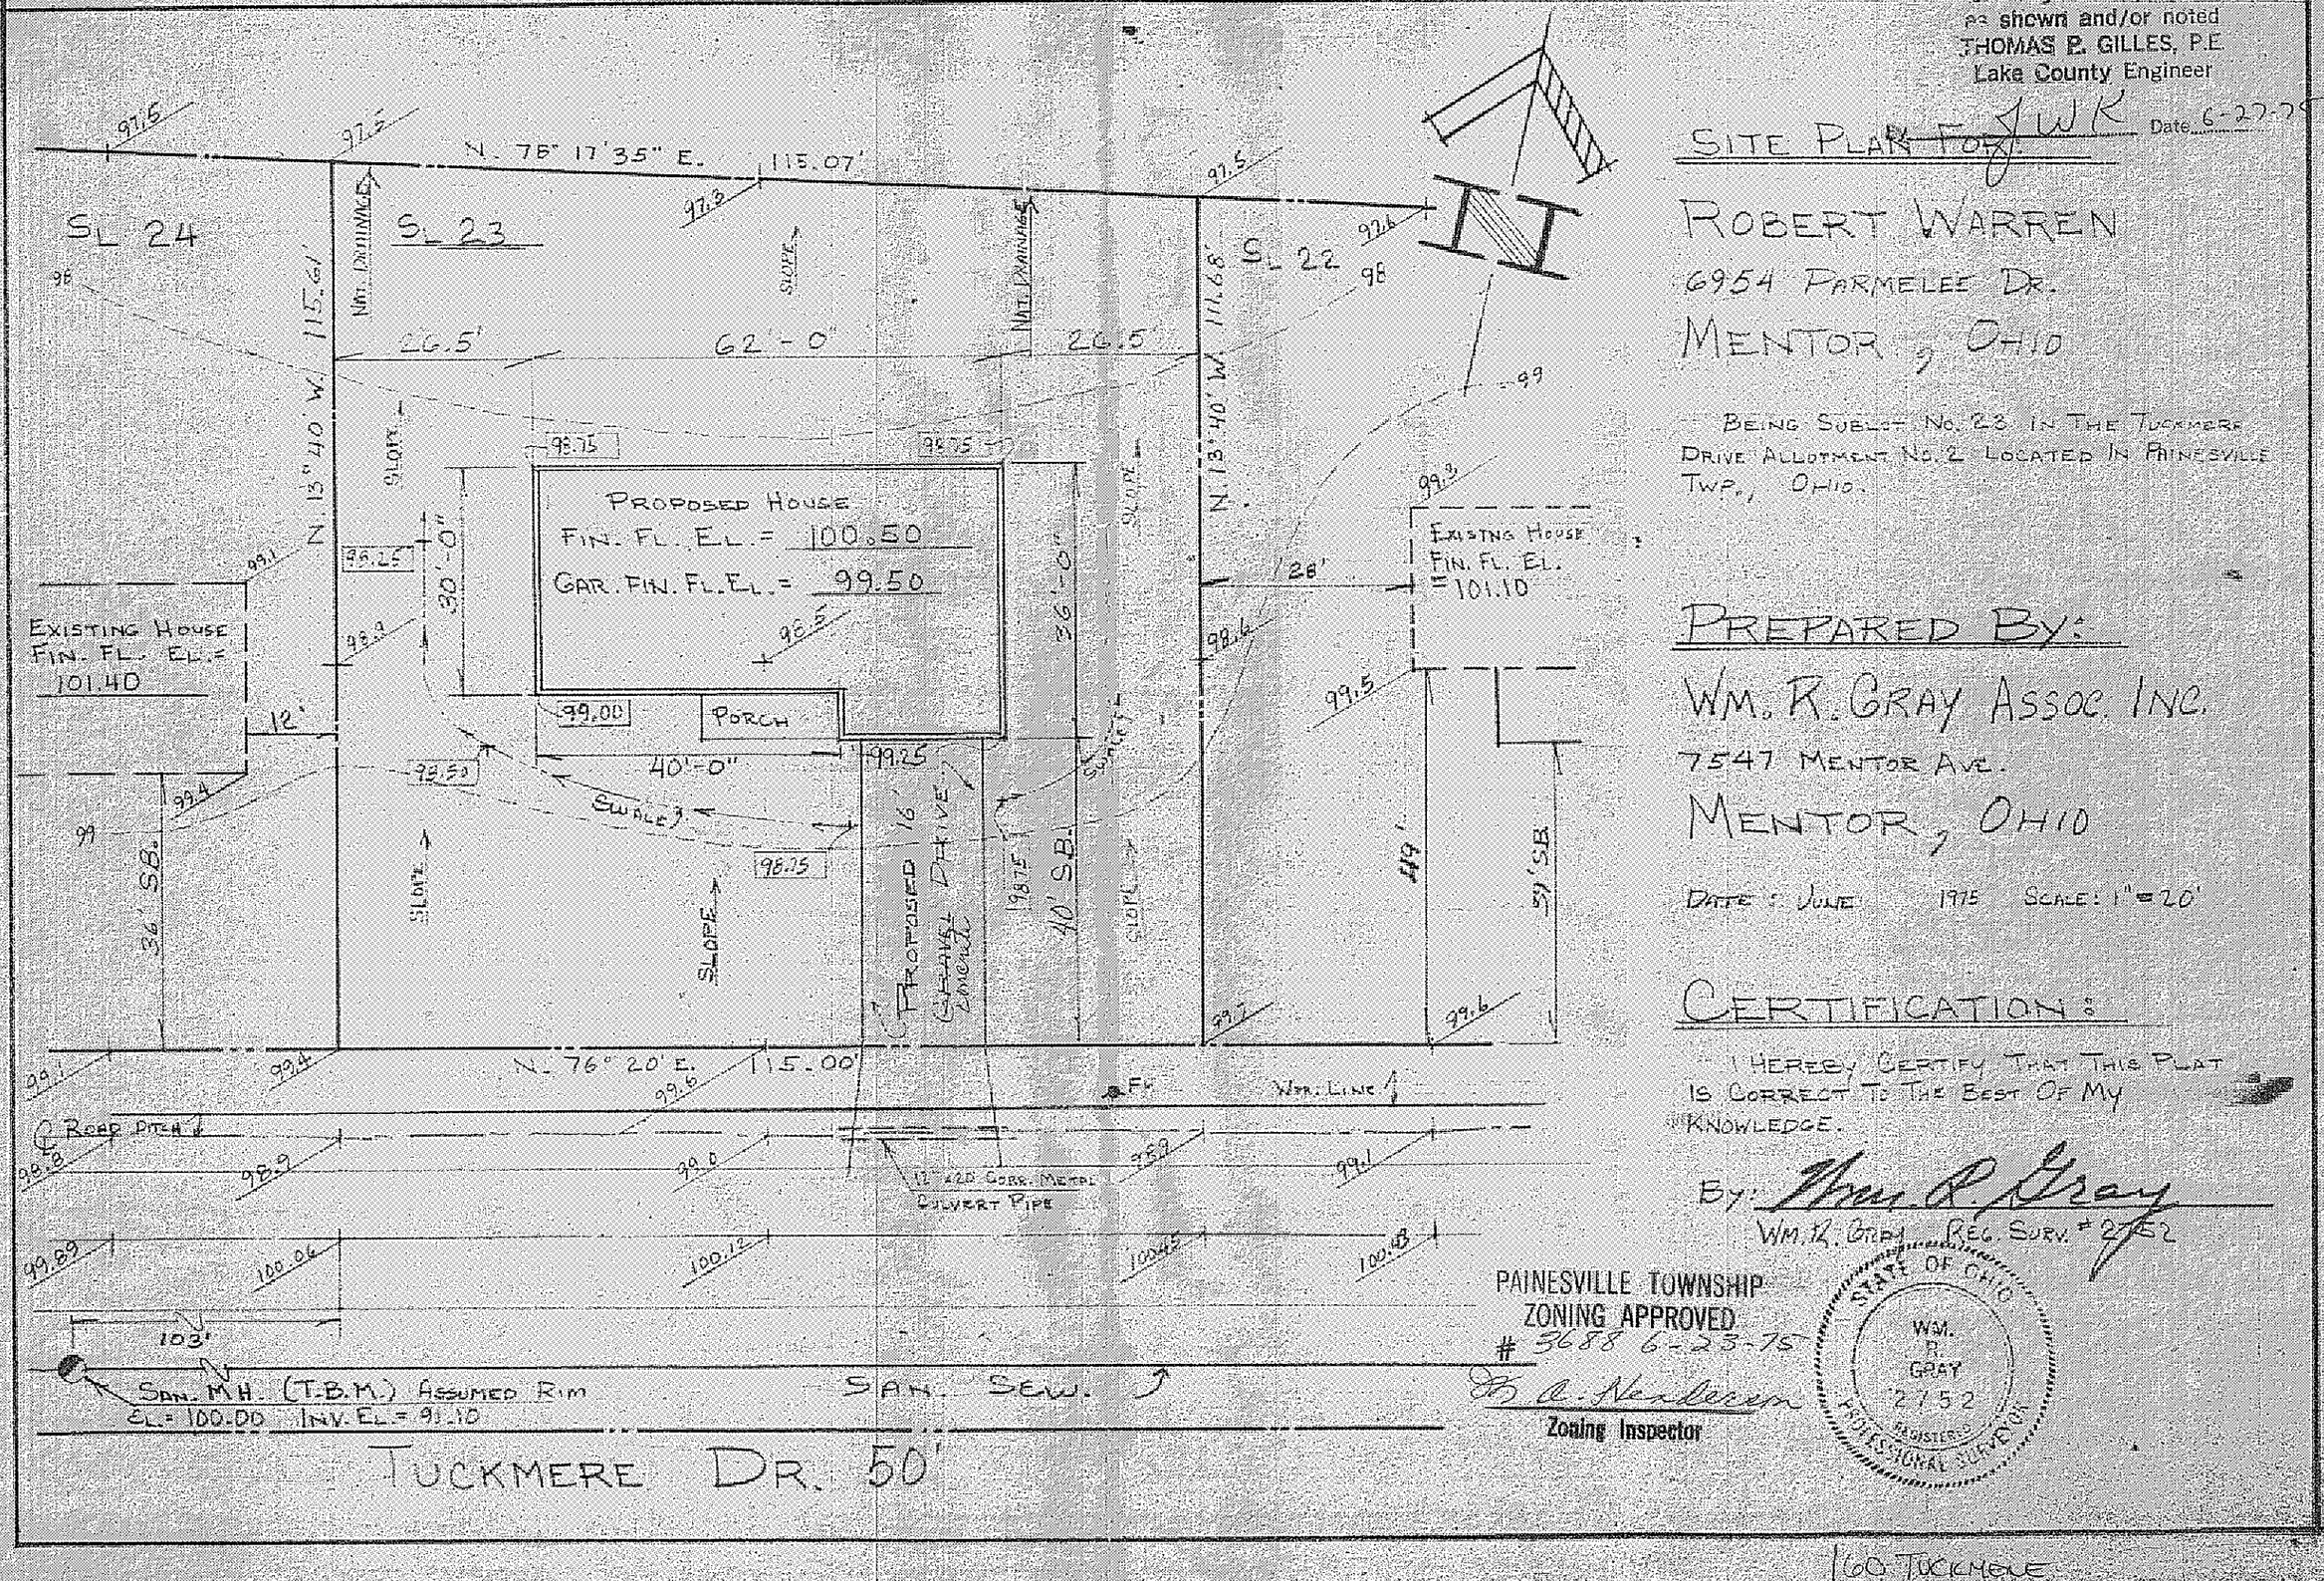

SITE PLAN FOR:

ROBERT WARREN

6954 PARMELEE DR.

MENTOR, OHIO

BEING SUBLOT NO. 23 IN THE TUCKMERE DRIVE ALLOTMENT NO. 2 LOCATED IN PAINESVILLE TWP., OHIO.

PREPARED BY:

WM. R. GRAY ASSOC. INC.

7547 MENTOR AVE.

MENTOR, OHIO

DATE: JUNE 1975 SCALE: 1" = 20'

CERTIFICATION:

I HEREBY CERTIFY THAT THIS PLAT IS CORRECT TO THE BEST OF MY KNOWLEDGE.

BY: Wm. R. Gray

WM. R. GRAY REG. SURV. # 2752

PAINESVILLE TOWNSHIP
ZONING APPROVED
5688 6-23-75
B. A. Henderson
Zoning Inspector

STATE OF OHIO
WM. R. GRAY
2752
REGISTERED PROFESSIONAL SURVEYOR

160 TUCKMERE