SITE PLAN

PAINESVILLE TOWNSHIP — LAKE COUNTY, OHIO

for A. H. URBANEK (CLIENT / OWNER)

38 WELLESLY BLVD, PAINESVILLE, OHIO 44077
ADDRESS STREET CITY ZIP

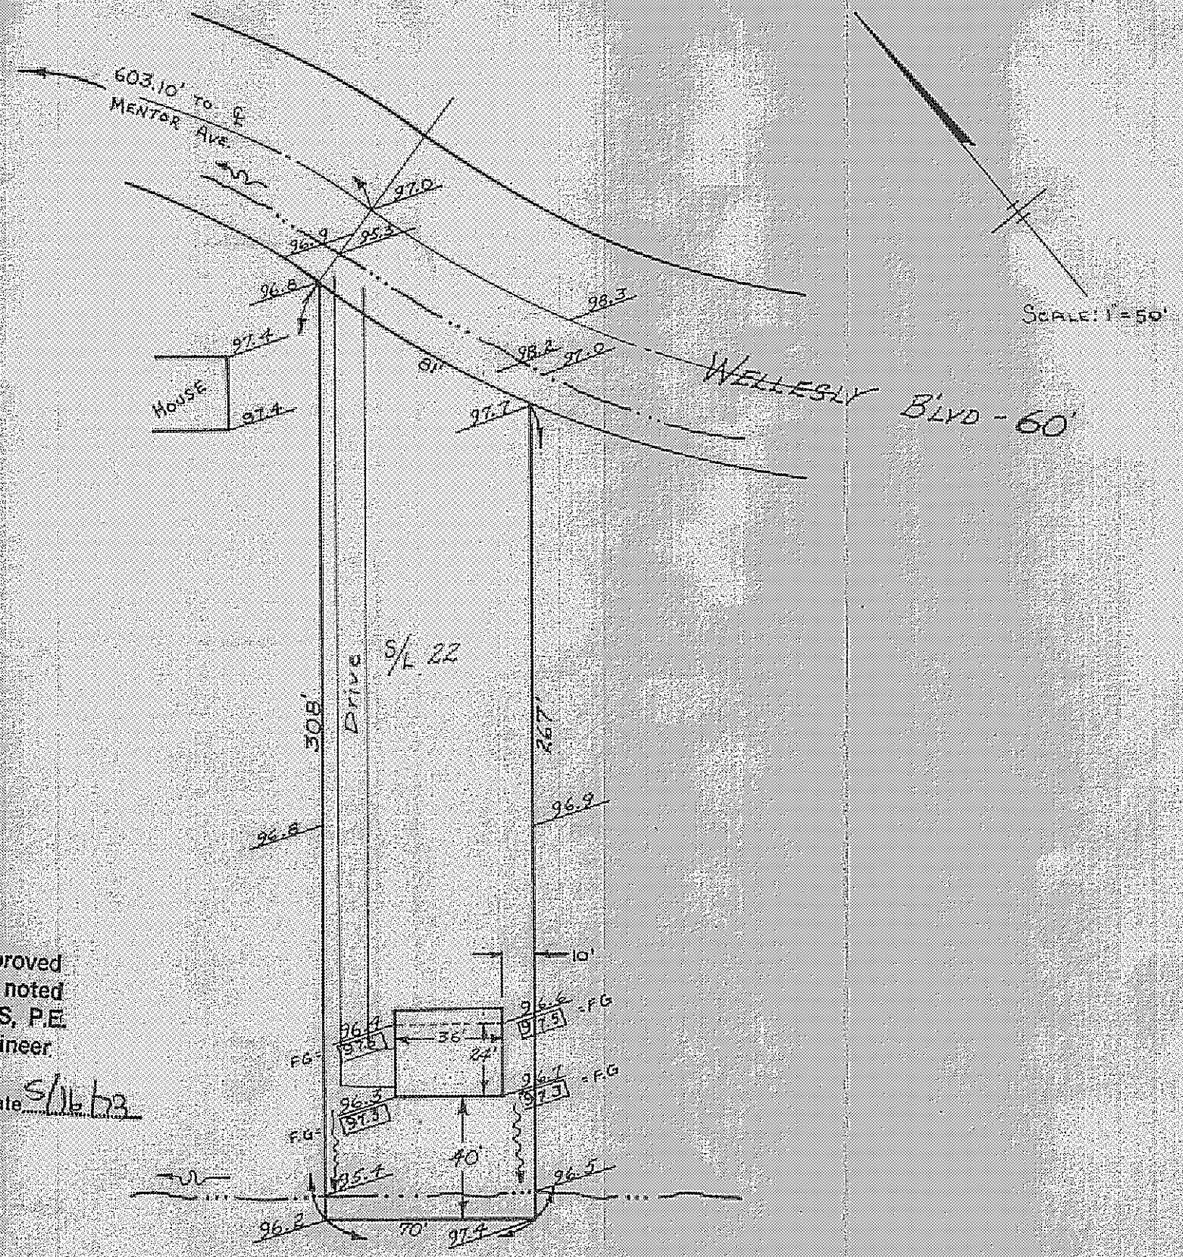

ROSEWOOD SUBDIVISION NAME — VOL. — PG.

22 SUBLOT NO. — STREET

37 LOT — 193 VOLUME — 162-41 PERM PARCEL # — 4 TRACT — 372 PAGE — STREET

LEGEND

- SANITARY MANHOLE
- STORM MANHOLE
- INLET OR CATCH BASIN
- HYDRANT
- EXISTING CONTOURS
- PROPOSED CONTOURS
- EXIST ELEV. 100.0 — PROP ELEV.
- WATER VALVE (GAS)
- WATER METER (GAS)
- AS BUILT ELEVATION (100.0)
- INDICATES DIRECTION OF SURFACE DRAINAGE

REMARKS

ALL BOUNDARY DATA SHOWN WAS OBTAINED FROM (DEEDS, RECORDED SUBDIVISION PLAT OR OTHER PUBLIC RECORDS)

DESIGN CERTIFICATION

THIS PLAT WAS PREPARED BY ME, AND IS CORRECT TO THE BEST OF MY KNOWLEDGE AND BELIEF.

NAME SURVEYOR — REGISTRATION NO. #5363

CHECK LIST

- DIMENSIONS
- BEARINGS
- TIE TO NEAREST STREET
- SUBLOT NO PARCEL NO
- SURROUNDING OWNERS
- BLDG DIMENSIONS FIN GR
- BLDG TIES FLR GRADES
- APRON TYPE WIDTH THICKNESS
- SIDEWALK TYPE WIDTH THICKNESS
- CULVERT TYPE DIA LENGTH
- WATER MAIN SIZE LOCATION
- SAN SEWER SIZE % GR LOC
- SAN M.H. CAST ELEV INV ELEV
- SAN CONN SIZE LOC DEPTH
- STORM SEWER SIZE % GR LOC
- STORM MH. CAST ELEV INV ELEV
- PAVT TYPE GRADE CURBS
- GAS LINE LOC SIZE PRESSURE
- SEPTIC TANK SIZE LOC
- WELL LOCATION

REVISIONS		
NO	DATE	BY
1		
2		
3		
4		
5		

PLAN PREPARED BY:
DEBEVEC, SALO & ASSOC., INC.
NAME
130 EAST JACKSON ST, PAINESVILLE
ADDRESS

DRAWN BY DJS	SCALE 1" = 50'	PHONE NO
CHK'D JAP	DATE 5/15/73	DRAWING NO
CREW CHIEF	APP'D	

Grading Plan Approved
as shown and/or noted
THOMAS P. GILLES, P.E.
Lake County Engineer
By WSB Date 5/16/73

"AS BUILT" CERTIFICATION

I, HEREBY CERTIFY THAT THE CIRCLED GRADES ARE EXISTING FINISH GRADES CHECKED IN FIELD ON _____ 19__ BY SURVEYING AND ARE CORRECT TO THE BEST OF MY KNOWLEDGE AND BELIEF

REGISTERED SURVEYOR REG. NO.