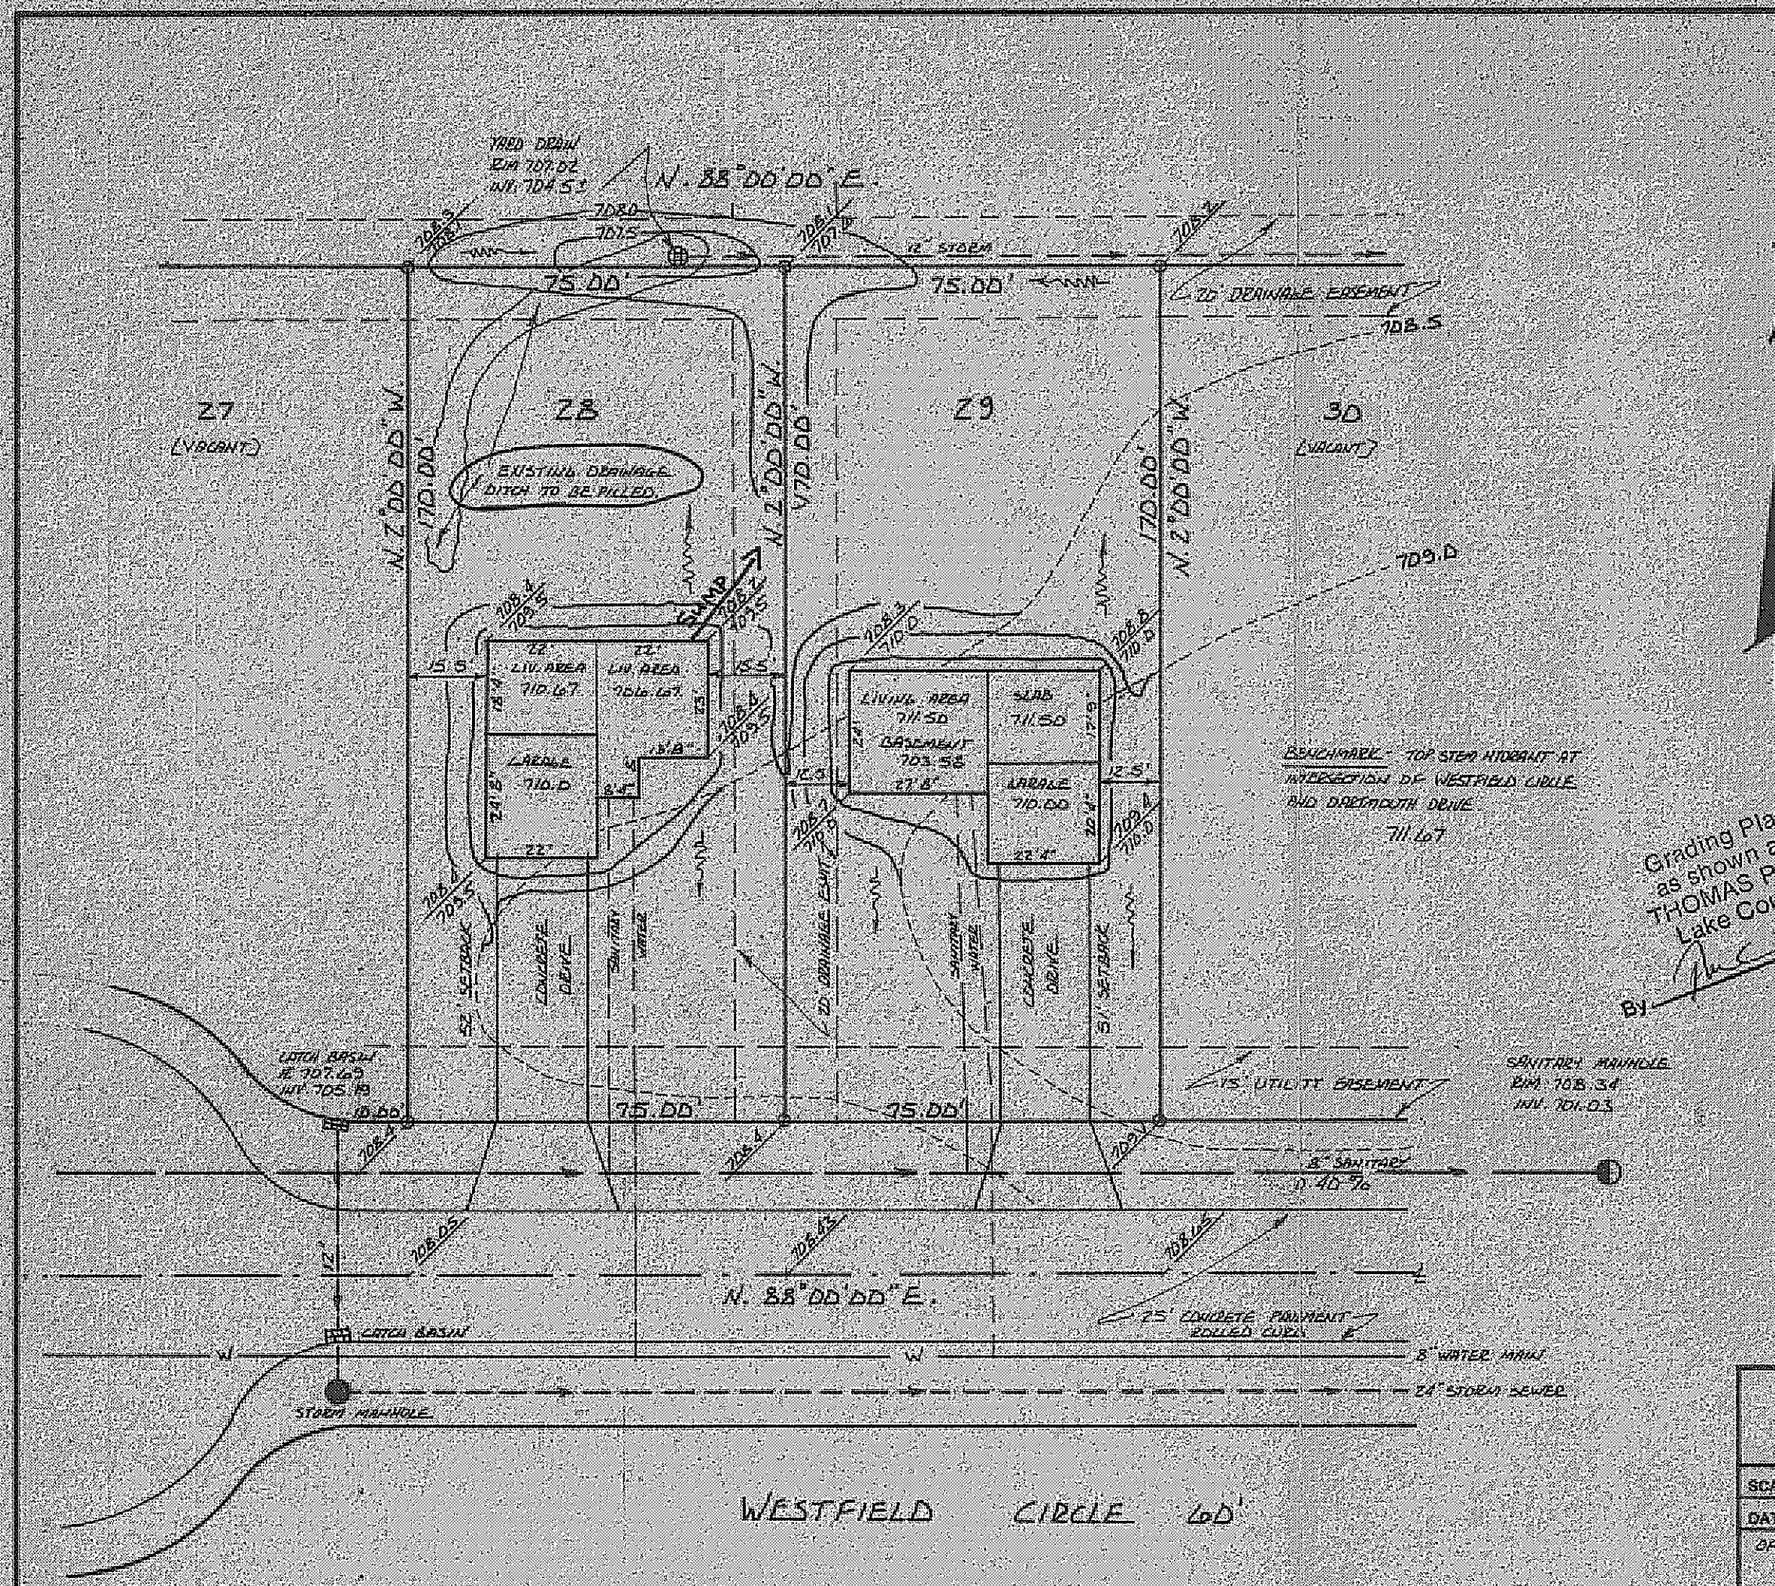

I HEREBY CERTIFY THAT THIS PLAN WAS PREPARED BY ME AND IS CORRECT TO THE BEST OF MY KNOWLEDGE AND BELIEF

BY: SURVEYOR S-6556

Grading Plan Approved as shown and/or noted
THOMAS P. GILLES, P.E.
Lake County Engineer
11-18-80
Date
BY

JOHN C. SKOWIECZNY
7739 VIEWMOUNT DRIVE
PAINESVILLE, OHIO 44077
352-7742

O IRON PIN SET

EXISTING / PROPOSED CONTOURS

SWALE

STATE OF OHIO
JOHN CLOUD SKOWIECZNY
S-6556
REGISTERED SURVEYOR

SITE PLAN FOR
STONEWOOD HOMES

SCALE: 1"=30'	APPROVED BY JLS	DRAWN BY SJC
DATE: NOVEMBER 1980		

OF SUBLOTS 28-29 IN THE HEATHER STONE VILLAGE SUBDIVISION
TOWNSHIP OF PAINESVILLE LAKE COUNTY OHIO

REVISED 11-17-80 JLS

DRAWING NUMBER 80-321

TELEDYNE POST 18AB-01E