NATURAL DRAINAGE TOWARD ROAD
MUST REMAIN - SWALE IF NECESSARY

PAINESVILLE TOWNSHIP
ZONING APPROVED
3263 6-11
R. E. Henderson
Zoning Inspector

PLOT PLAN OF
5/24 J. FRANK POLLOCK SUBDIVISION
GRAND RIVER, OHIO
MADE FOR
RAY HENNESSEY
MADE BY
Frank N. Riley, Reg. Pro. Eng. & Sur.
Willoughby, Ohio
Scale 1" = 20'

Grading Plan Approved
as shown and/or noted
THOMAS P. GILLES, P.E.
Lake County Engineer
By J.W.K. Date 14 June 73
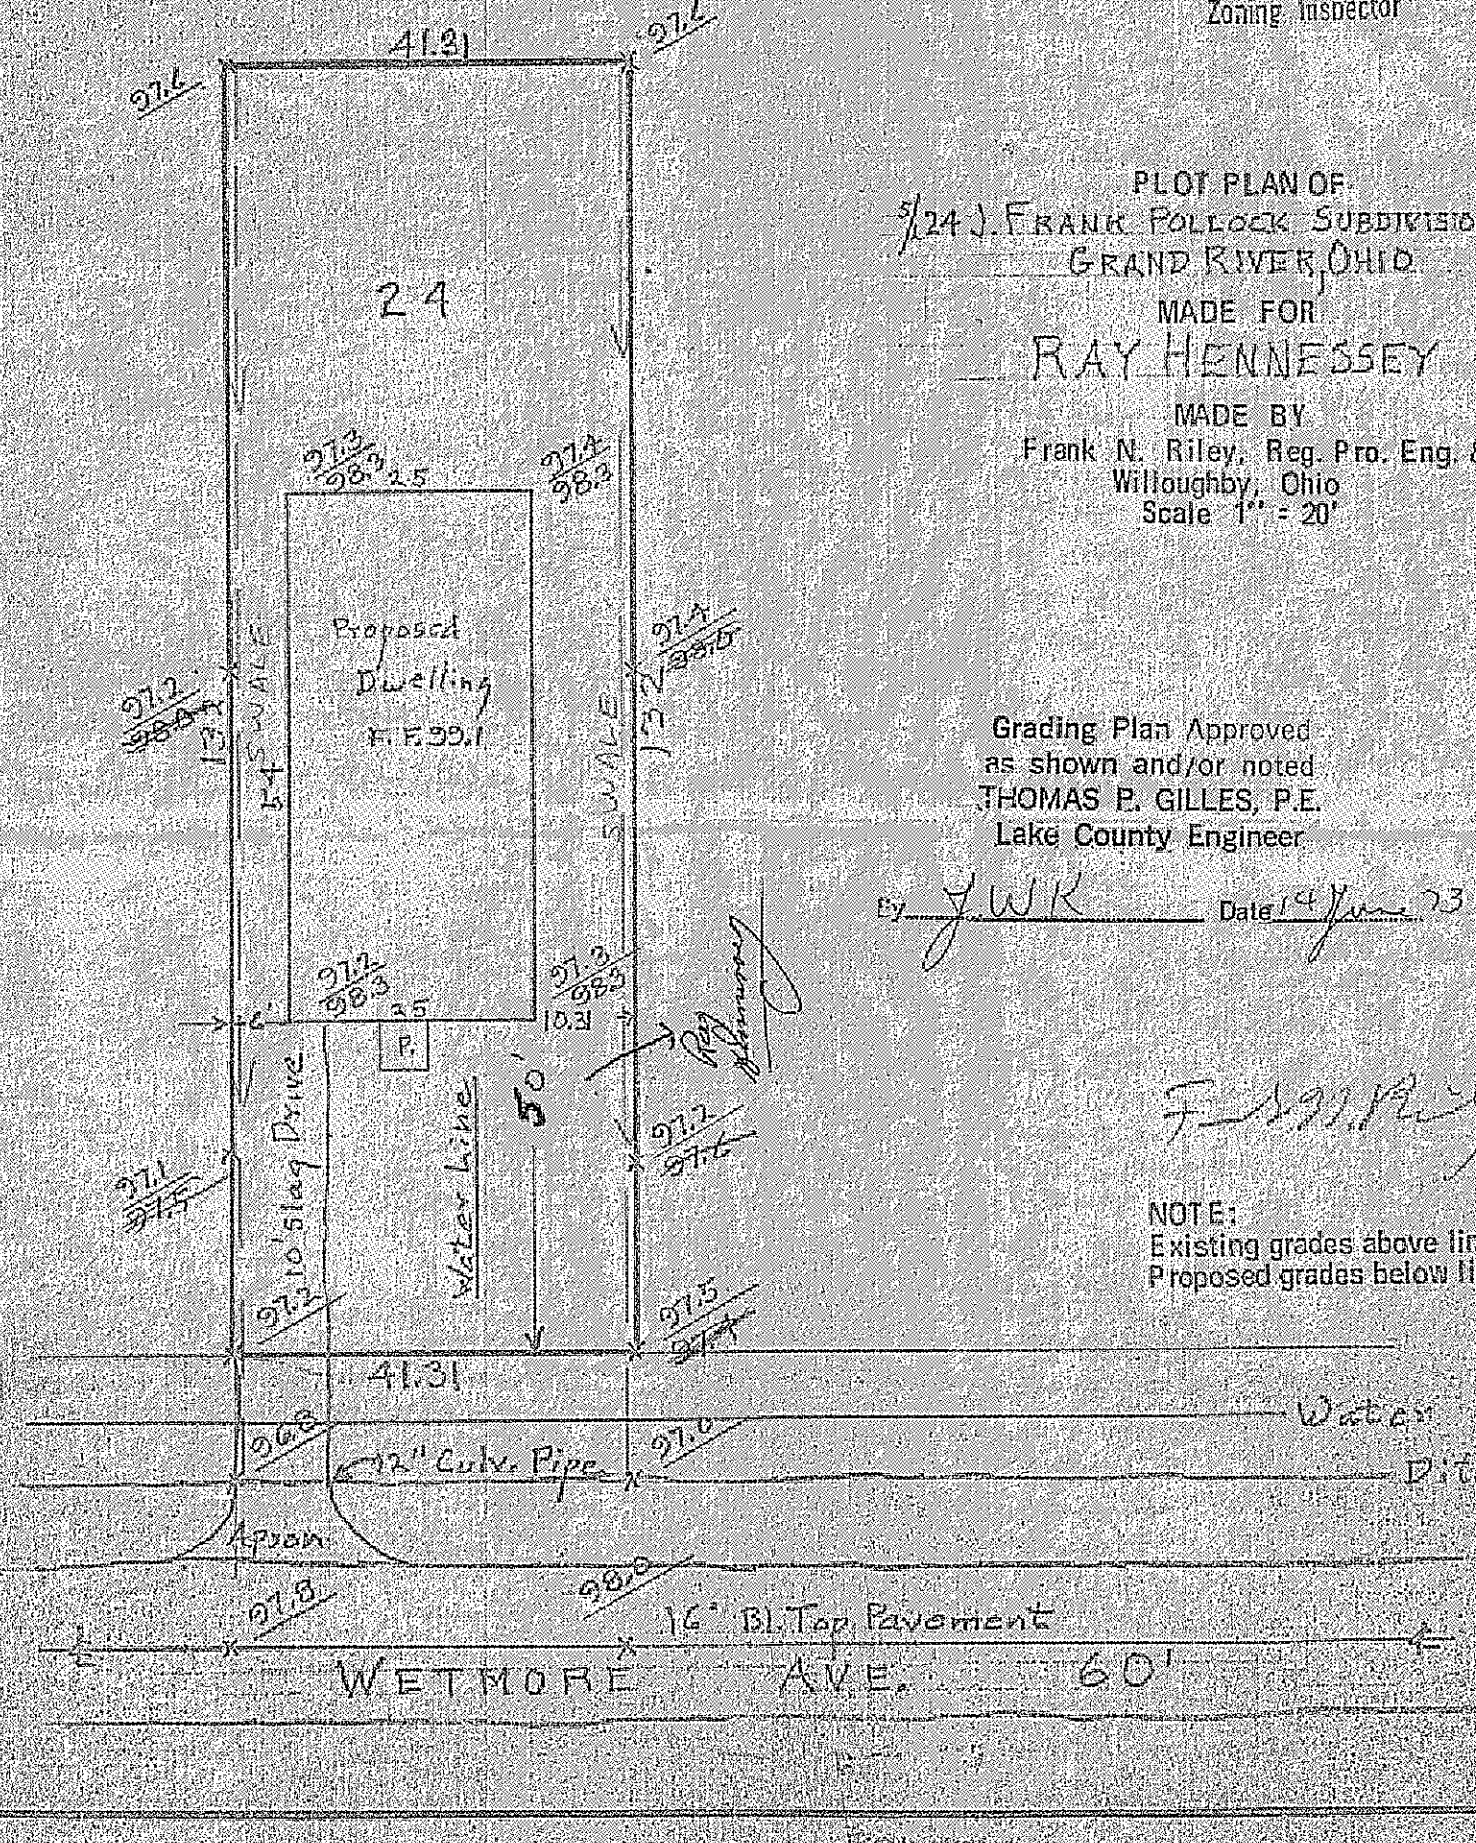
NOTE:
Existing grades above lines
Proposed grades below lines