SITE PLAN
FOR
R.C. REED CONSTRUCTION
BEING SUBLOT NO. 21, HEATHERSTONE VILLAGE
SUB'D., PAINESVILLE TWP., LAKE COUNTY, OHIO.

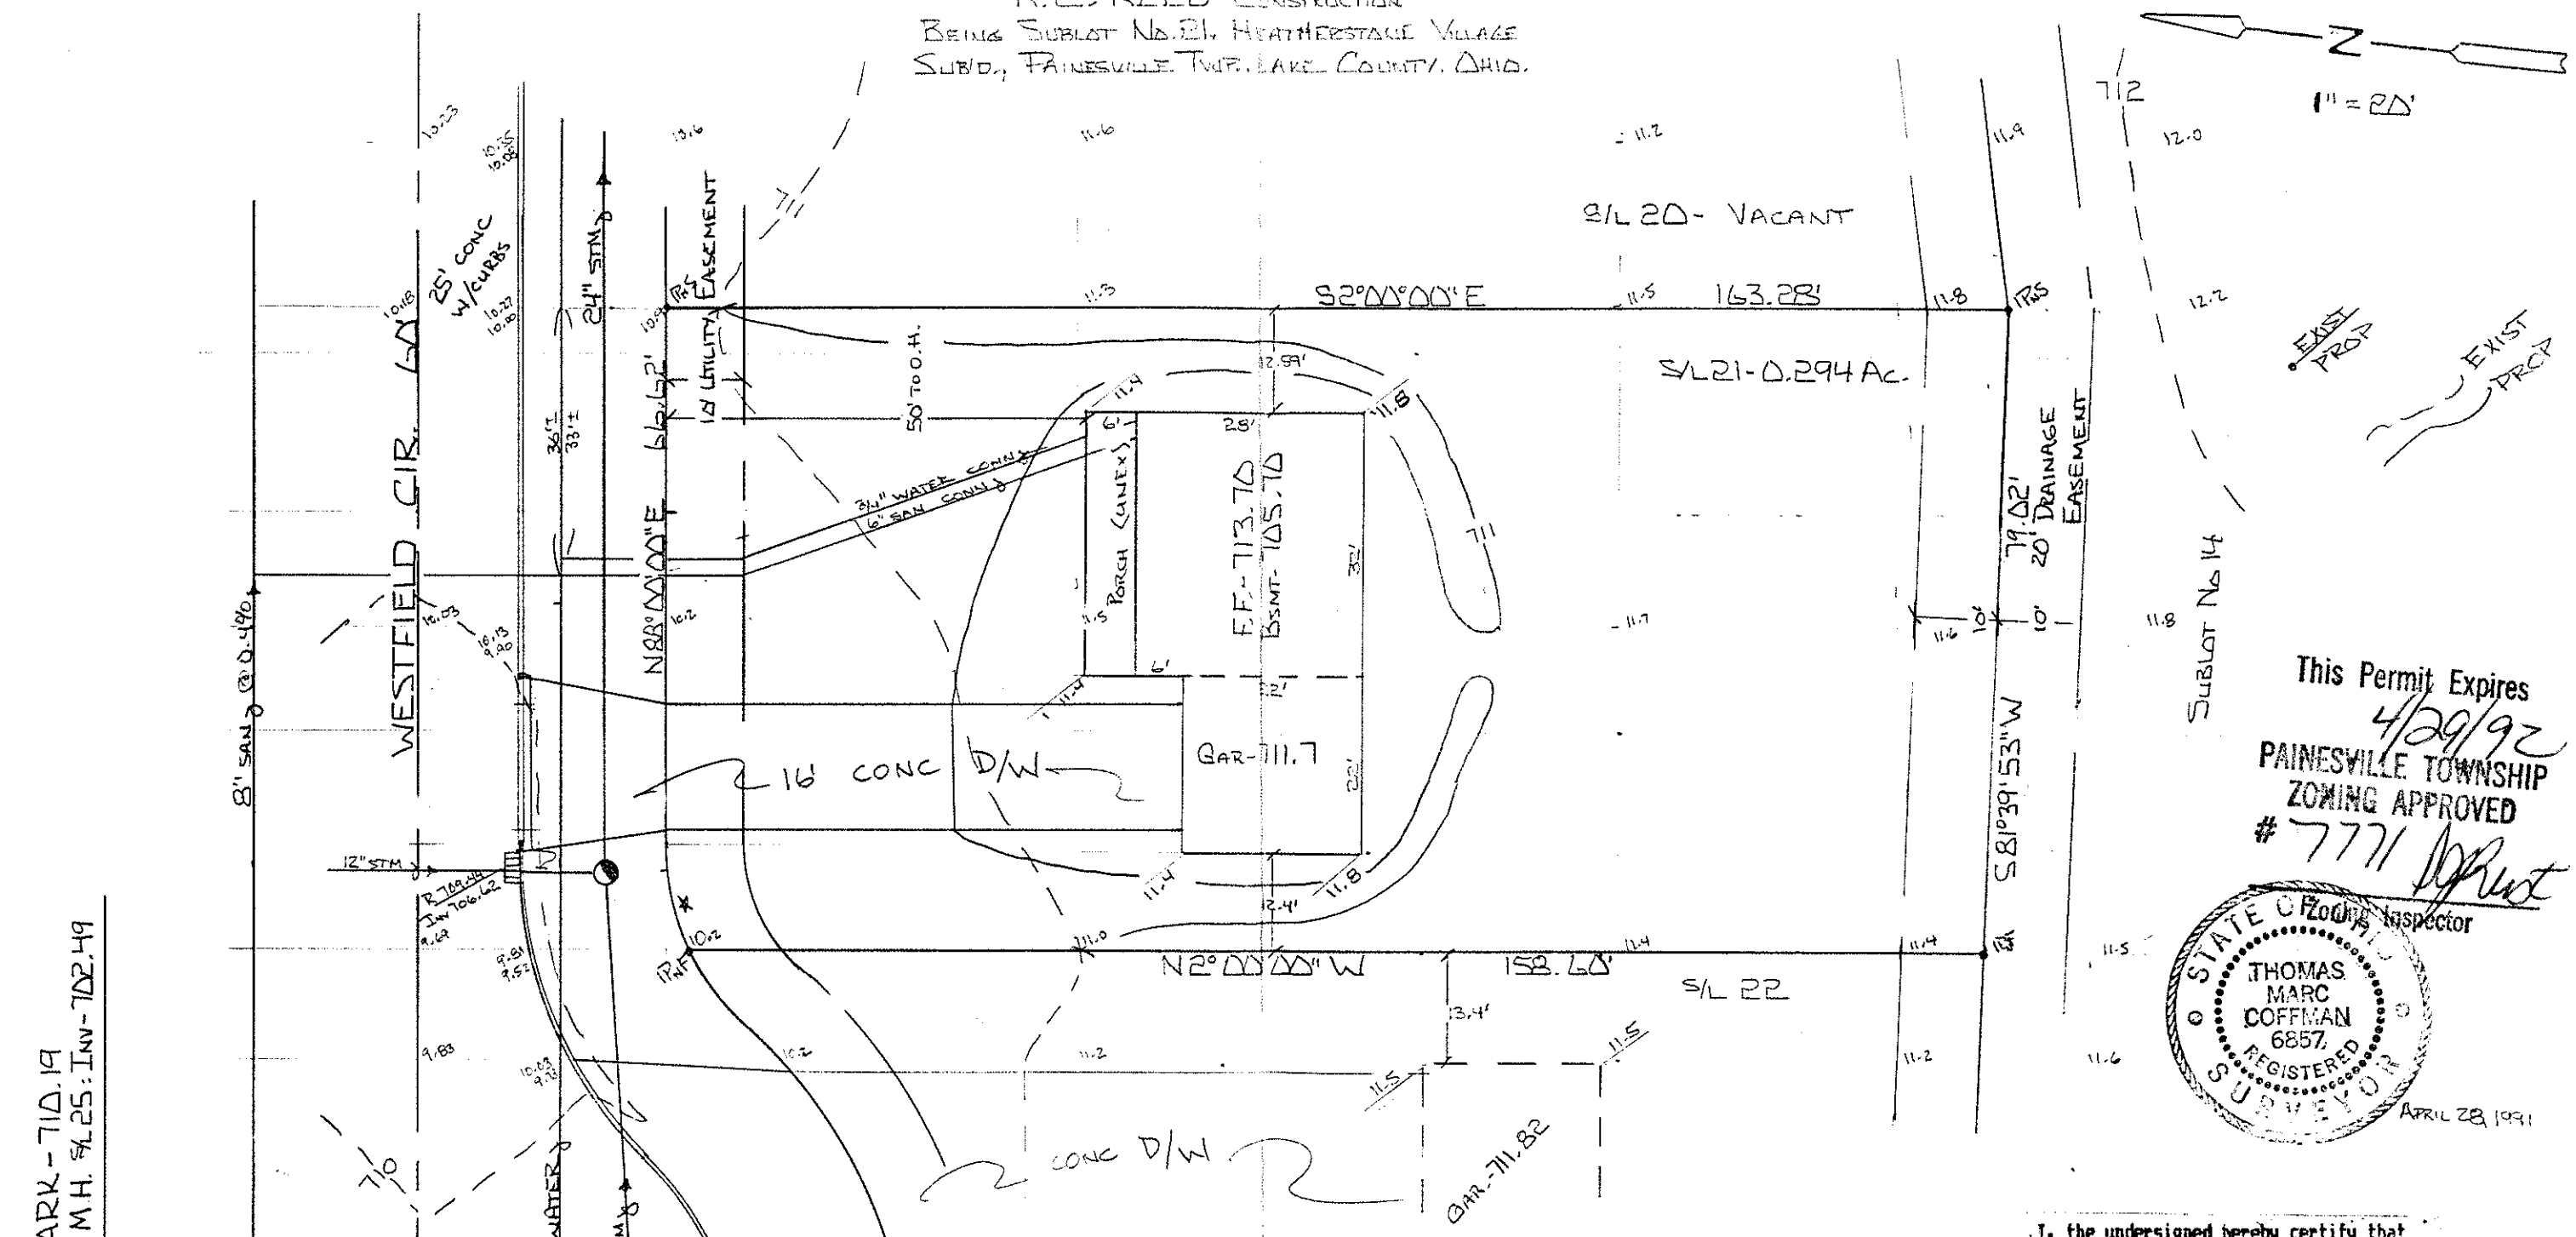

CURVE DATA - *
ARC - 12.75'
RAD. - 30.00'
CHORD - 12.65'
BEARING - N75°49'37"E

This Permit Expires 4/29/92
PAINESVILLE TOWNSHIP
ZONING APPROVED
7771
Zoning Inspector

STATE OF OHIO
THOMAS MARC COFFMAN
6857
REGISTERED SURVEYOR

APRIL 28, 1991

Grading Plan Approved
as shown and/or [illegible]
THOMAS P. GILL[illegible]
Lake County Eng[illegible]
By GLH Date 5/31/91

DISCHARGE SUMP PUMP TO STORM SEWER.

I, the undersigned hereby certify that this topography, indicated by 1' contours, and elevations shown hereon represent an actual field survey made by me on MARCH 26, 1991 and that the elevations were taken at appropriate intervals and that as of that date they existed as indicated hereon.

J.M. Coffman P.S. No. 6857

VILLAGE SURVEYING CO
202 THIRD ST., FAIRPORT HBR., OH 44077
(216) 357-1359