SITE PLAN
FOR
R.C. REED CONST.

BEING S/L 25 OF THE HEATHERSTONE VILLAGE SUBDIVISION #1. TOWNSHIP OF PAINESVILLE. COUNTY OF LAKE. STATE OF OHIO

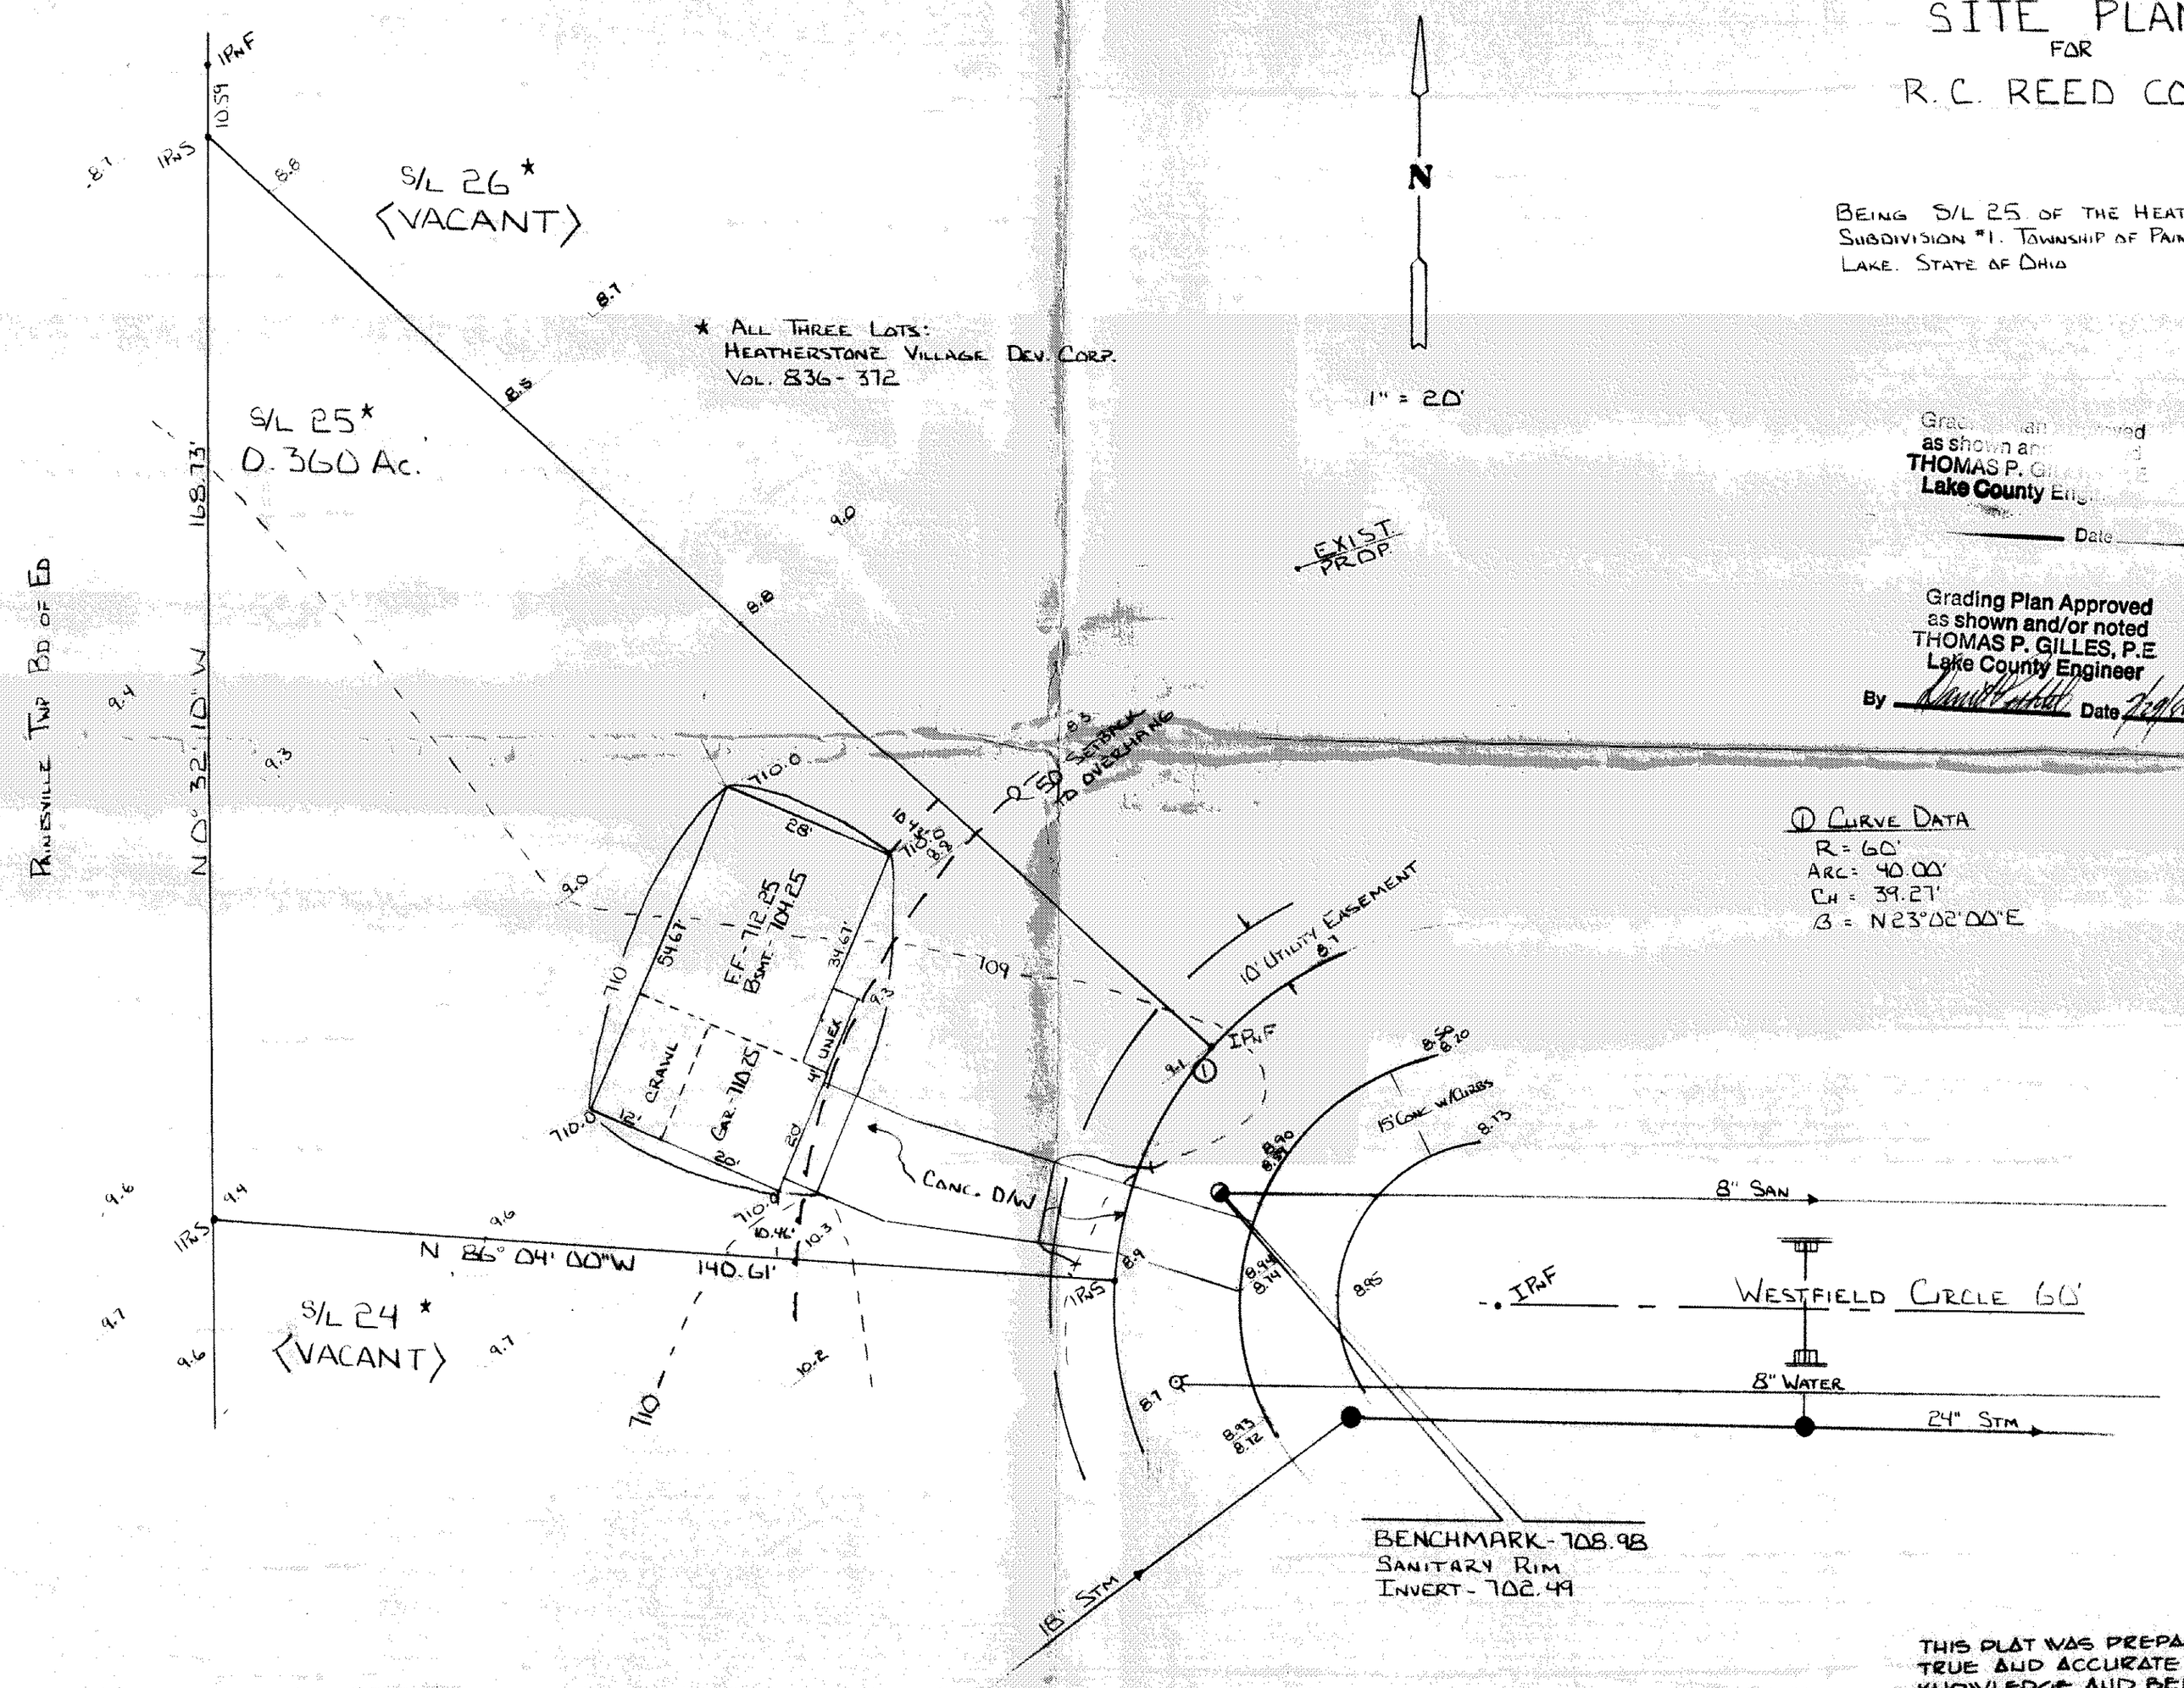

① CURVE DATA
R = 60'
ARC = 40.00'
CH = 39.27'
B = N23°02'00"E

Grading Plan Approved as shown and/or noted
THOMAS P. GILLES, P.E.
Lake County Engineer
By _____ Date _____

Grading Plan Approved as shown and/or noted
THOMAS P. GILLES, P.E.
Lake County Engineer
By _____ Date _____

This Permit Expires
8-1-89
PAINESVILLE TOWNSHIP
ZONING APPROVED
7036
Leslie E. Messinger
Zoning Inspector 8/7/86

THIS PLAT WAS PREPARED BY ME AND IS TRUE AND ACCURATE TO THE BEST OF MY KNOWLEDGE AND BELIEF.

Thomas M. Coffman P.S.
THOMAS M. COFFMAN NO 6857

VILLAGE SURVEYING CO.
THOMAS M. COFFMAN, P.S.
202 THIRD STREET, FAIRPORT HARBOR, OHIO 44077
(216) 357-1359