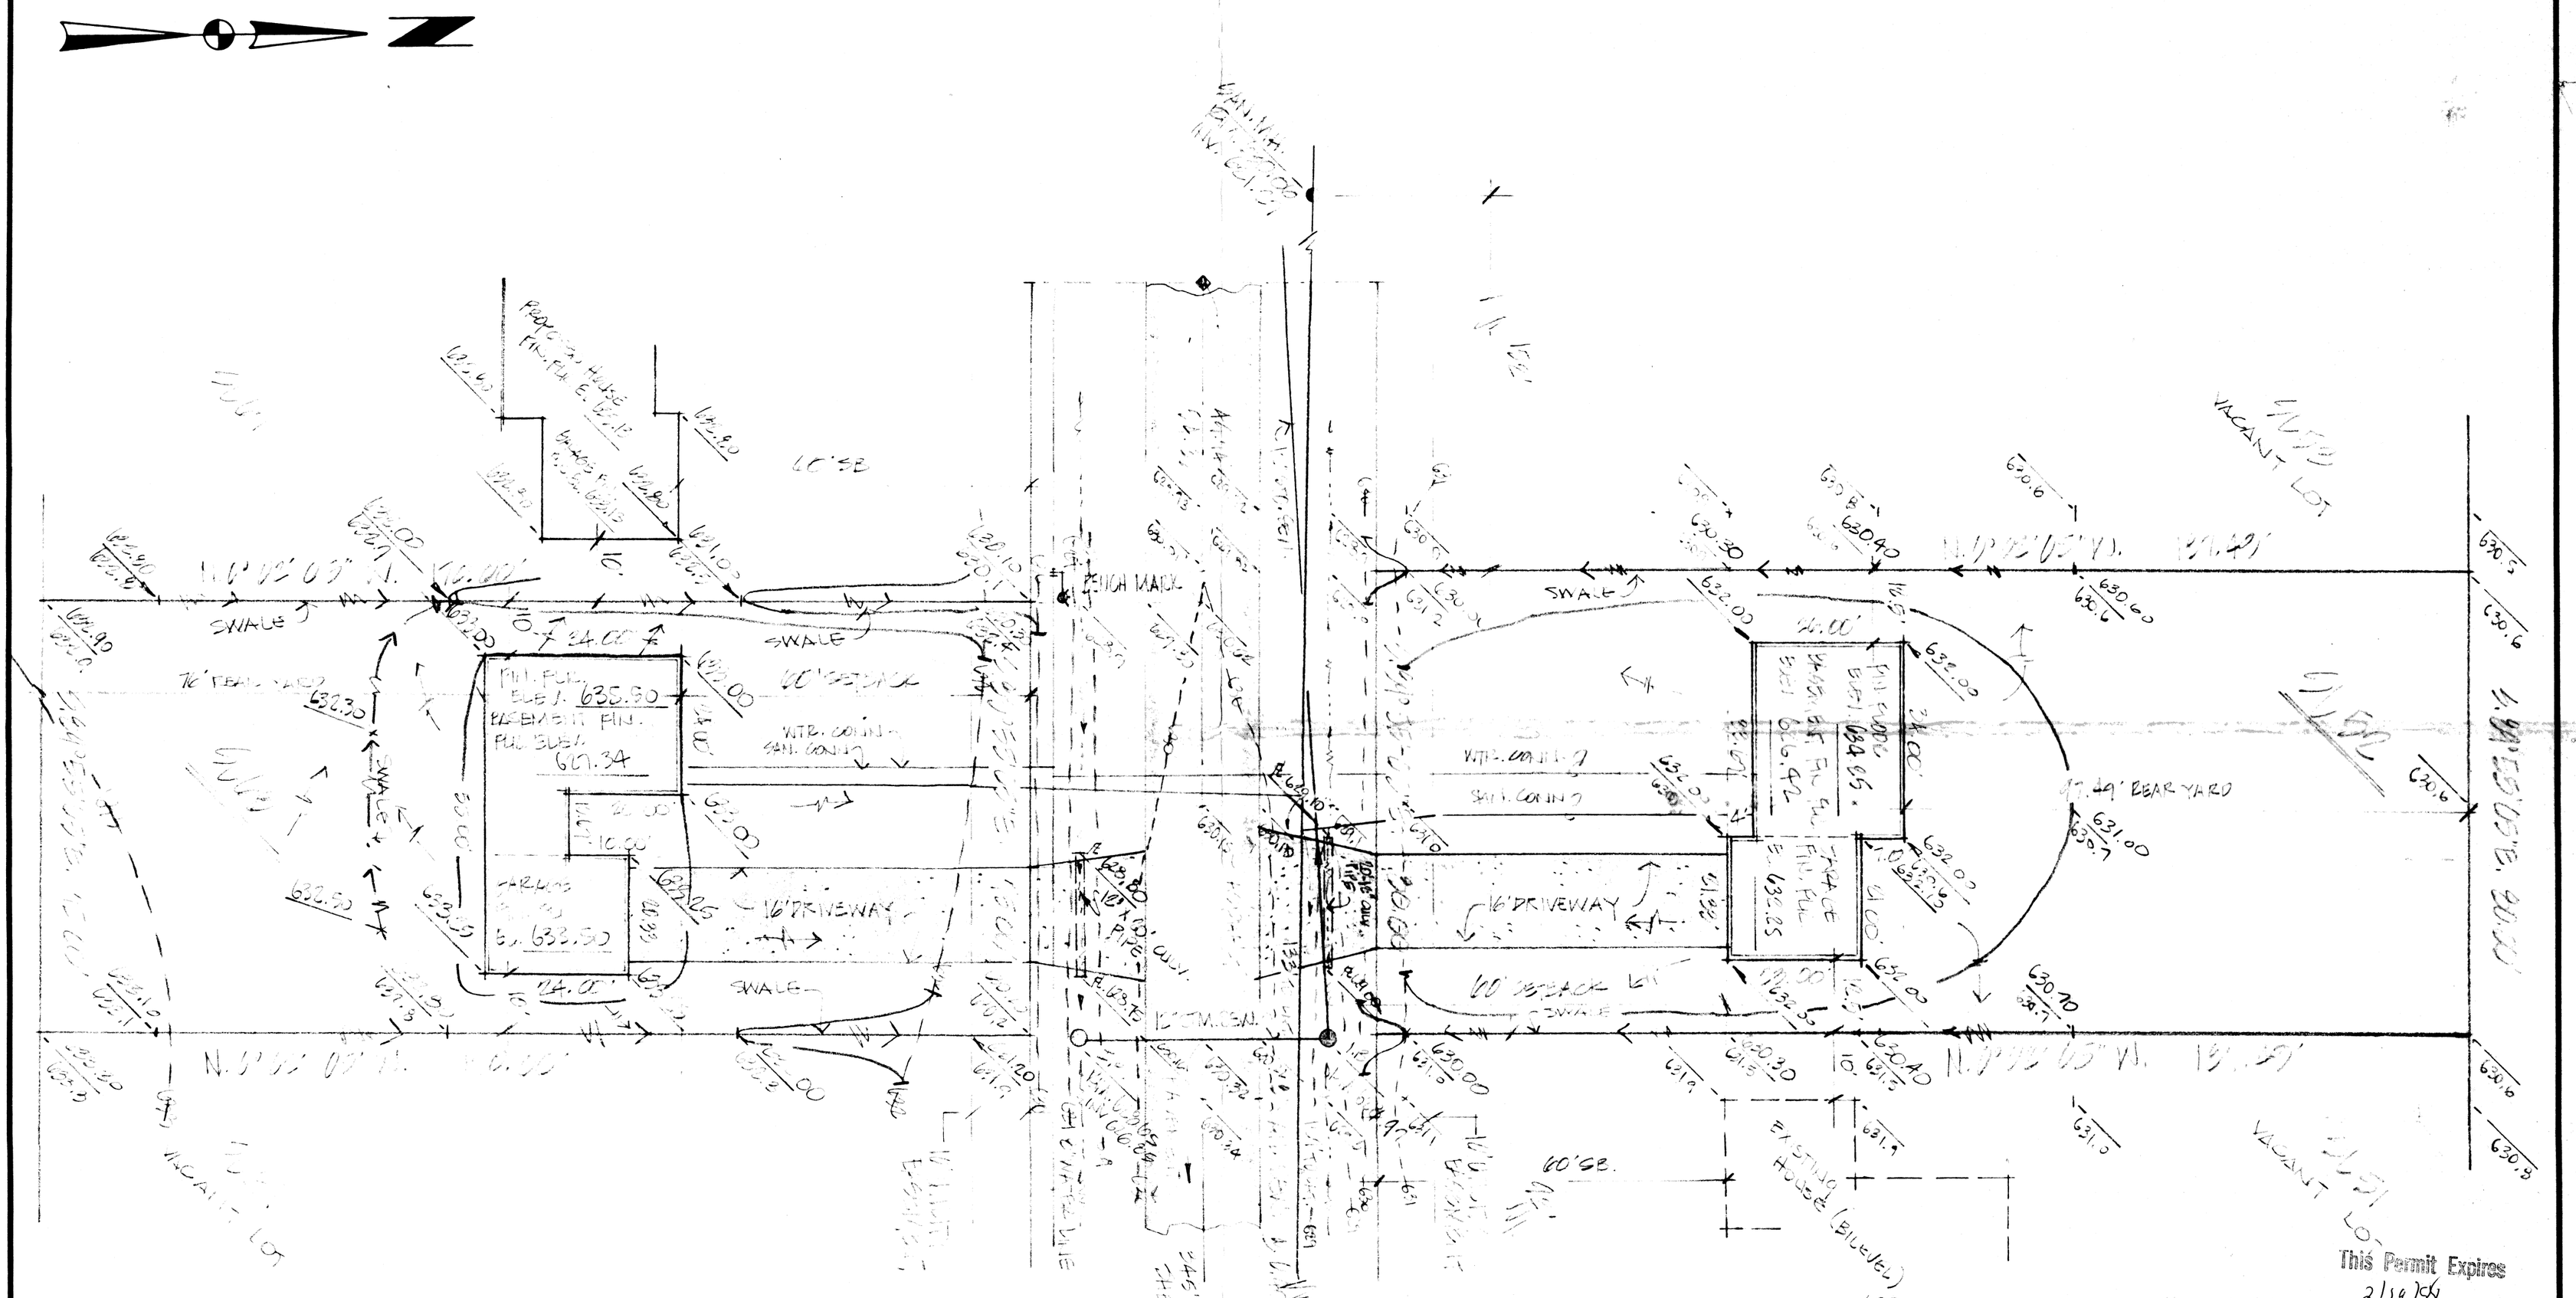


BENCH MARK: TOP OF PIPE HYD. IN FRONT OF SL67 & SL68 ELEV. 632.23

This Permit Expires 2/19/88
PAINESVILLE TOWNSHIP ZONING APPROVED # 6610
Willie E. Messinger
Zoning Inspector
2/19/87

Grading Plan Approved as shown and/or noted
THOMAS P. GILLES, P.E.
Lake County Engineer
By [signature] Date 2-20-87

| | |
|---|---|
| 630 | EXISTING CONTOURS |
| 630 | PROPOSED CONTOURS |
| 630.00 | PROPOSED GRADES |
| 630.0 | EXISTING ELEVATIONS |

STATE OF OHIO
RICHARD J. BILSKI
5244
REGISTERED SURVEYOR

DESIGN CERTIFICATION:
THIS PLAT WAS PREPARED BY ME, AND IS CORRECT TO THE BEST OF MY KNOWLEDGE AND BELIEF.
By: [signature]
RICHARD J. BILSKI REG. SURVEYOR NO. 5244

SITE PLAN FOR: EDWARD H. TRESGER, INC.
3100 DEEPWOOD BLVD., MENTOR, OHIO. 44060
BEING SUBLOT NO. 52 & [redacted] IN THE PINES SUBD. NO 2 IN PAINESVILLE TOWNSHIP, OHIO.

| | |
|---|---|
| DATE | 2/11/87 |
| SCALE | 1"=20' |
| DRAWN BY | DB |
| CH'K'D BY | |
| F.B.# | 531 PG. 67 |

COLPETZER · WOODS
CONSULTANTS, INC.
MENTOR, OHIO 44060

SHEET 1 OF 1
CONTRACT NO. 78-156