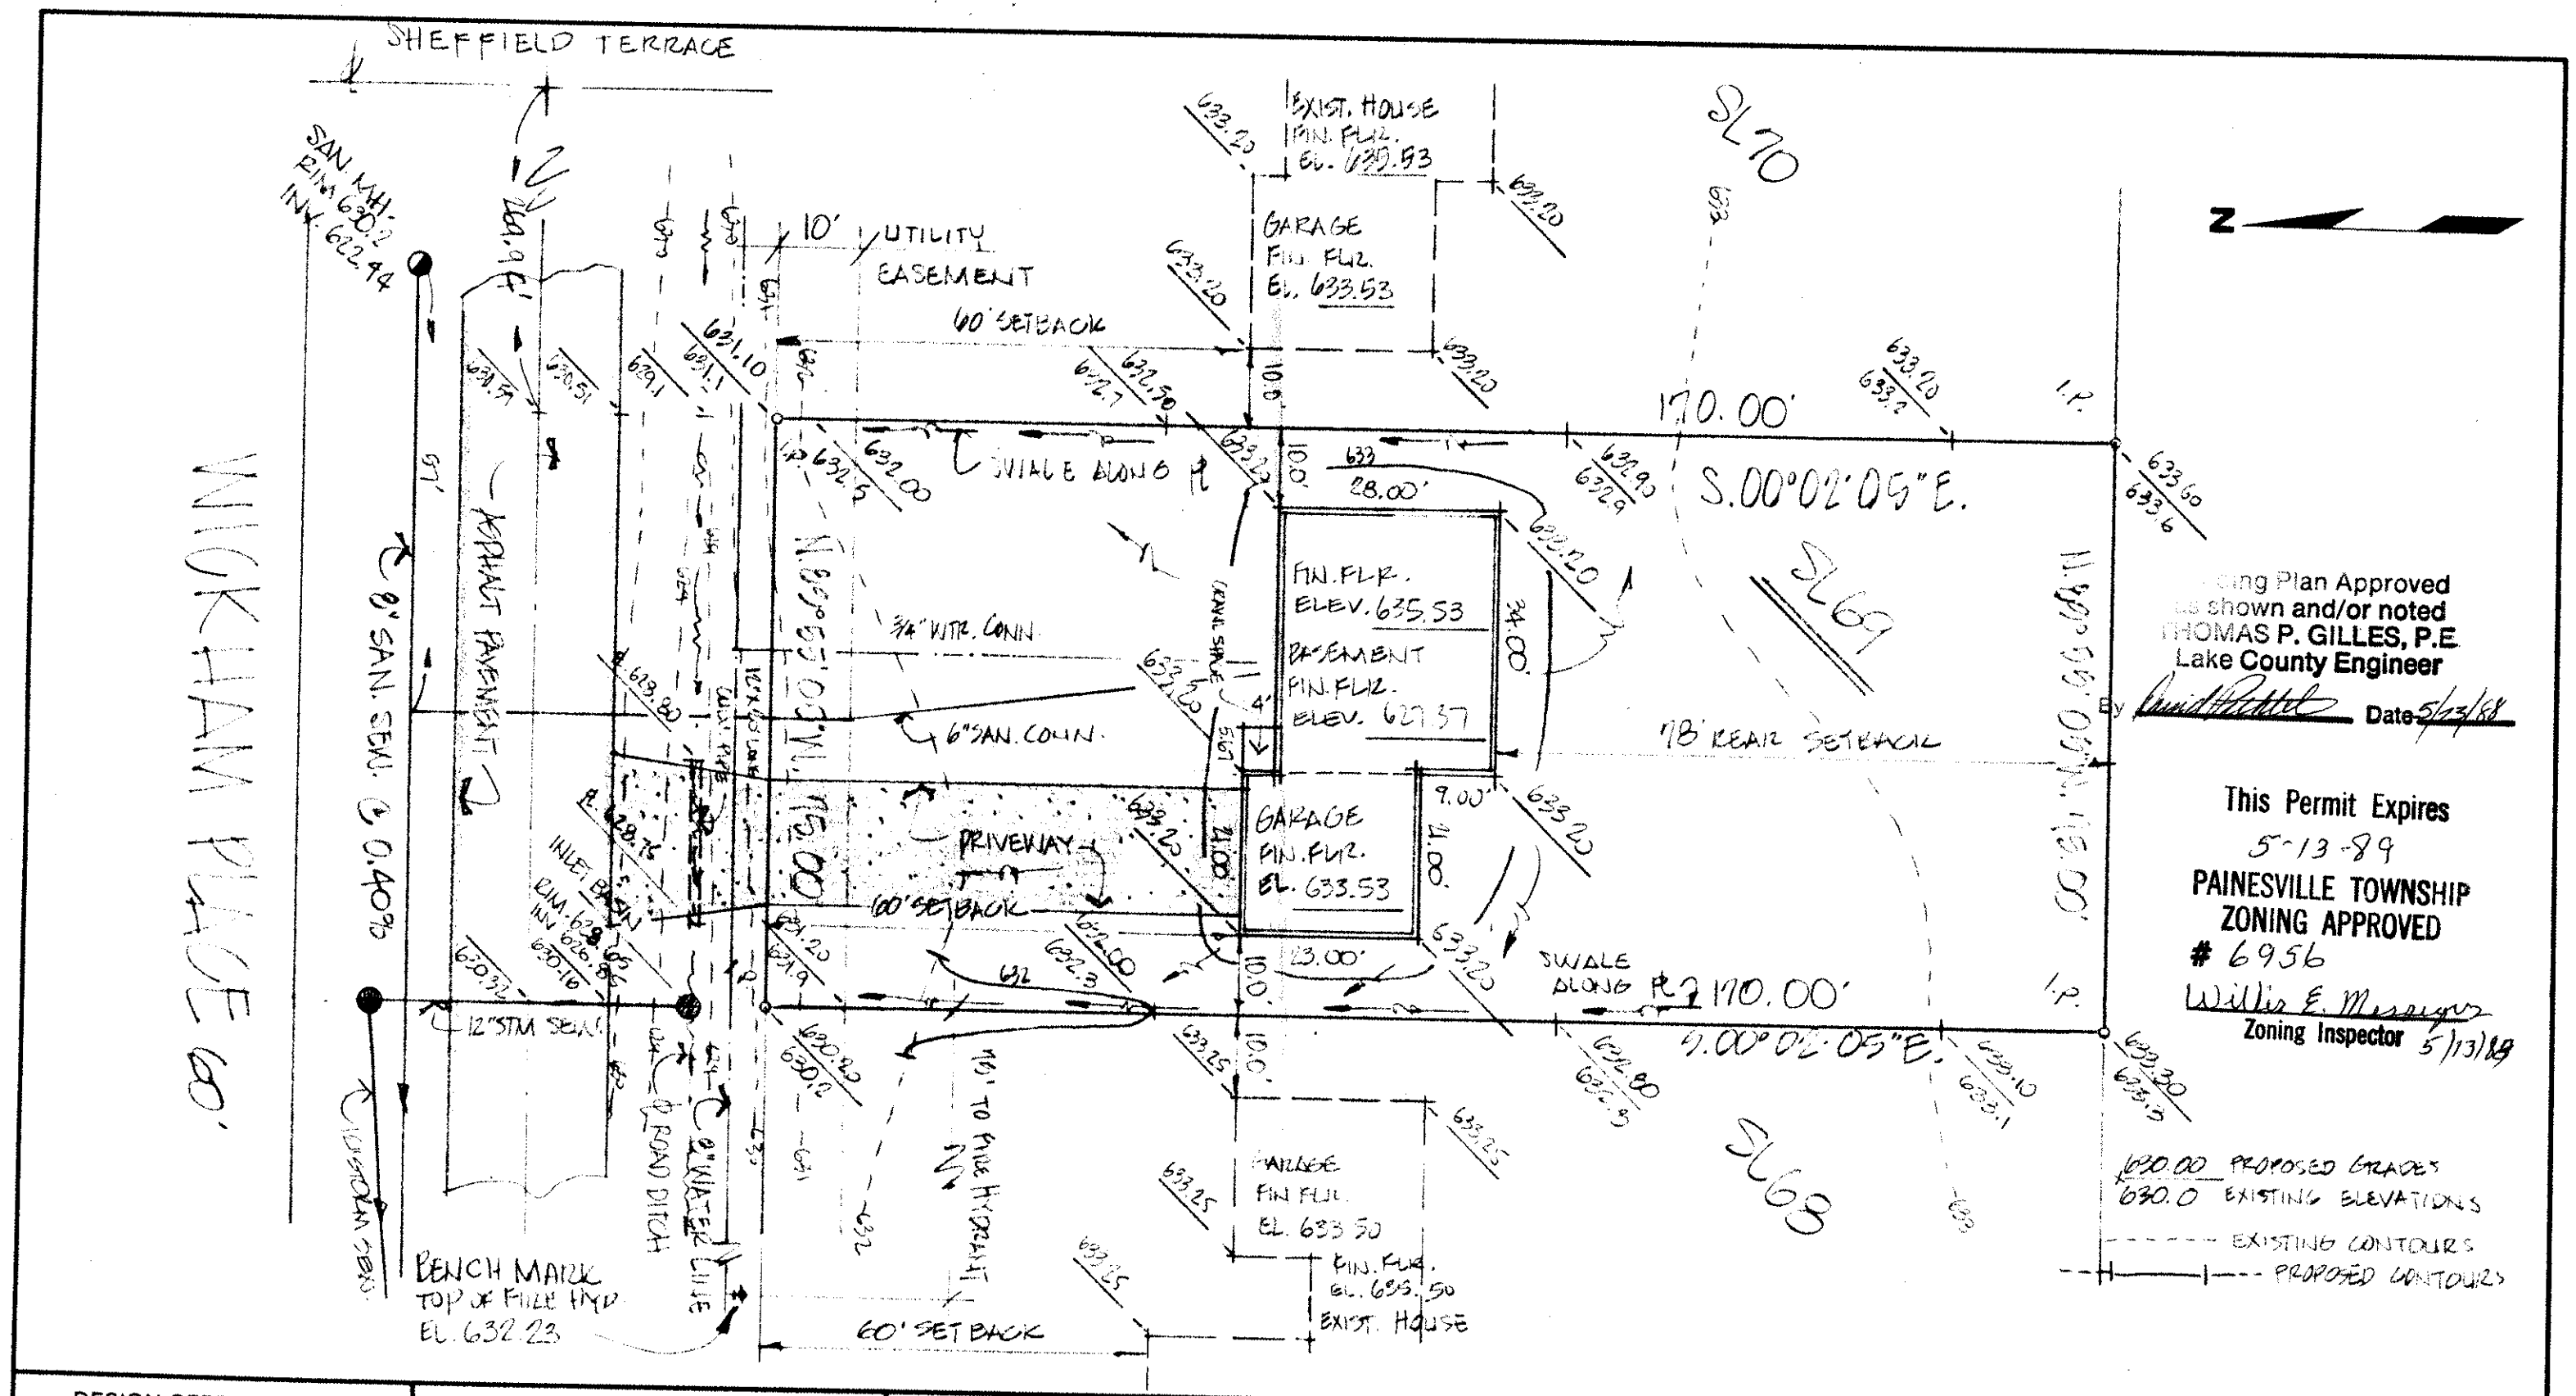

Zoning Plan Approved as shown and/or noted
THOMAS P. GILLES, P.E.
Lake County Engineer
By _____ Date 5/13/88

This Permit Expires
5-13-89
PAINESVILLE TOWNSHIP
ZONING APPROVED
6956
Willis E. Morrison
Zoning Inspector 5/13/88

DESIGN CERTIFICATION

THIS PLAT WAS PREPARED BY ME, AND IS CORRECT TO THE BEST OF MY KNOWLEDGE AND BELIEF

REG SURVEYOR NO 5244

AS BUILT CERTIFICATION

I HEREBY CERTIFY THAT THE CIRCLED GRADES ARE EXISTING FINISH GRADES CHECKED IN THE FIELD ON _____ AND THAT SURVEY IS CORRECT TO THE BEST OF MY KNOWLEDGE AND BELIEF.

REG SURVEYOR NO _____

COLPETZER-THOMAS, INC.
AN ENGINEERING GROUP
WILLOUGHBY • MENTOR • NORTH CANTON • STEUBENVILLE • LORAIN

DATE 5/13/88
SCALE 1"=20'
DRWN BY SB
CHKD BY
JOB NO 88-156.031
FB 031 PG

SITE PLAN FOR:
EDWARD H. TRESGER, INC.
6100 DEERWOOD BLVD., MENTOR, OHIO 44060
BEING SUBLOT NO. 69 IN THE PINES SUBDIVISION NO. 2
IN PAINESVILLE TOWNSHIP, OHIO.