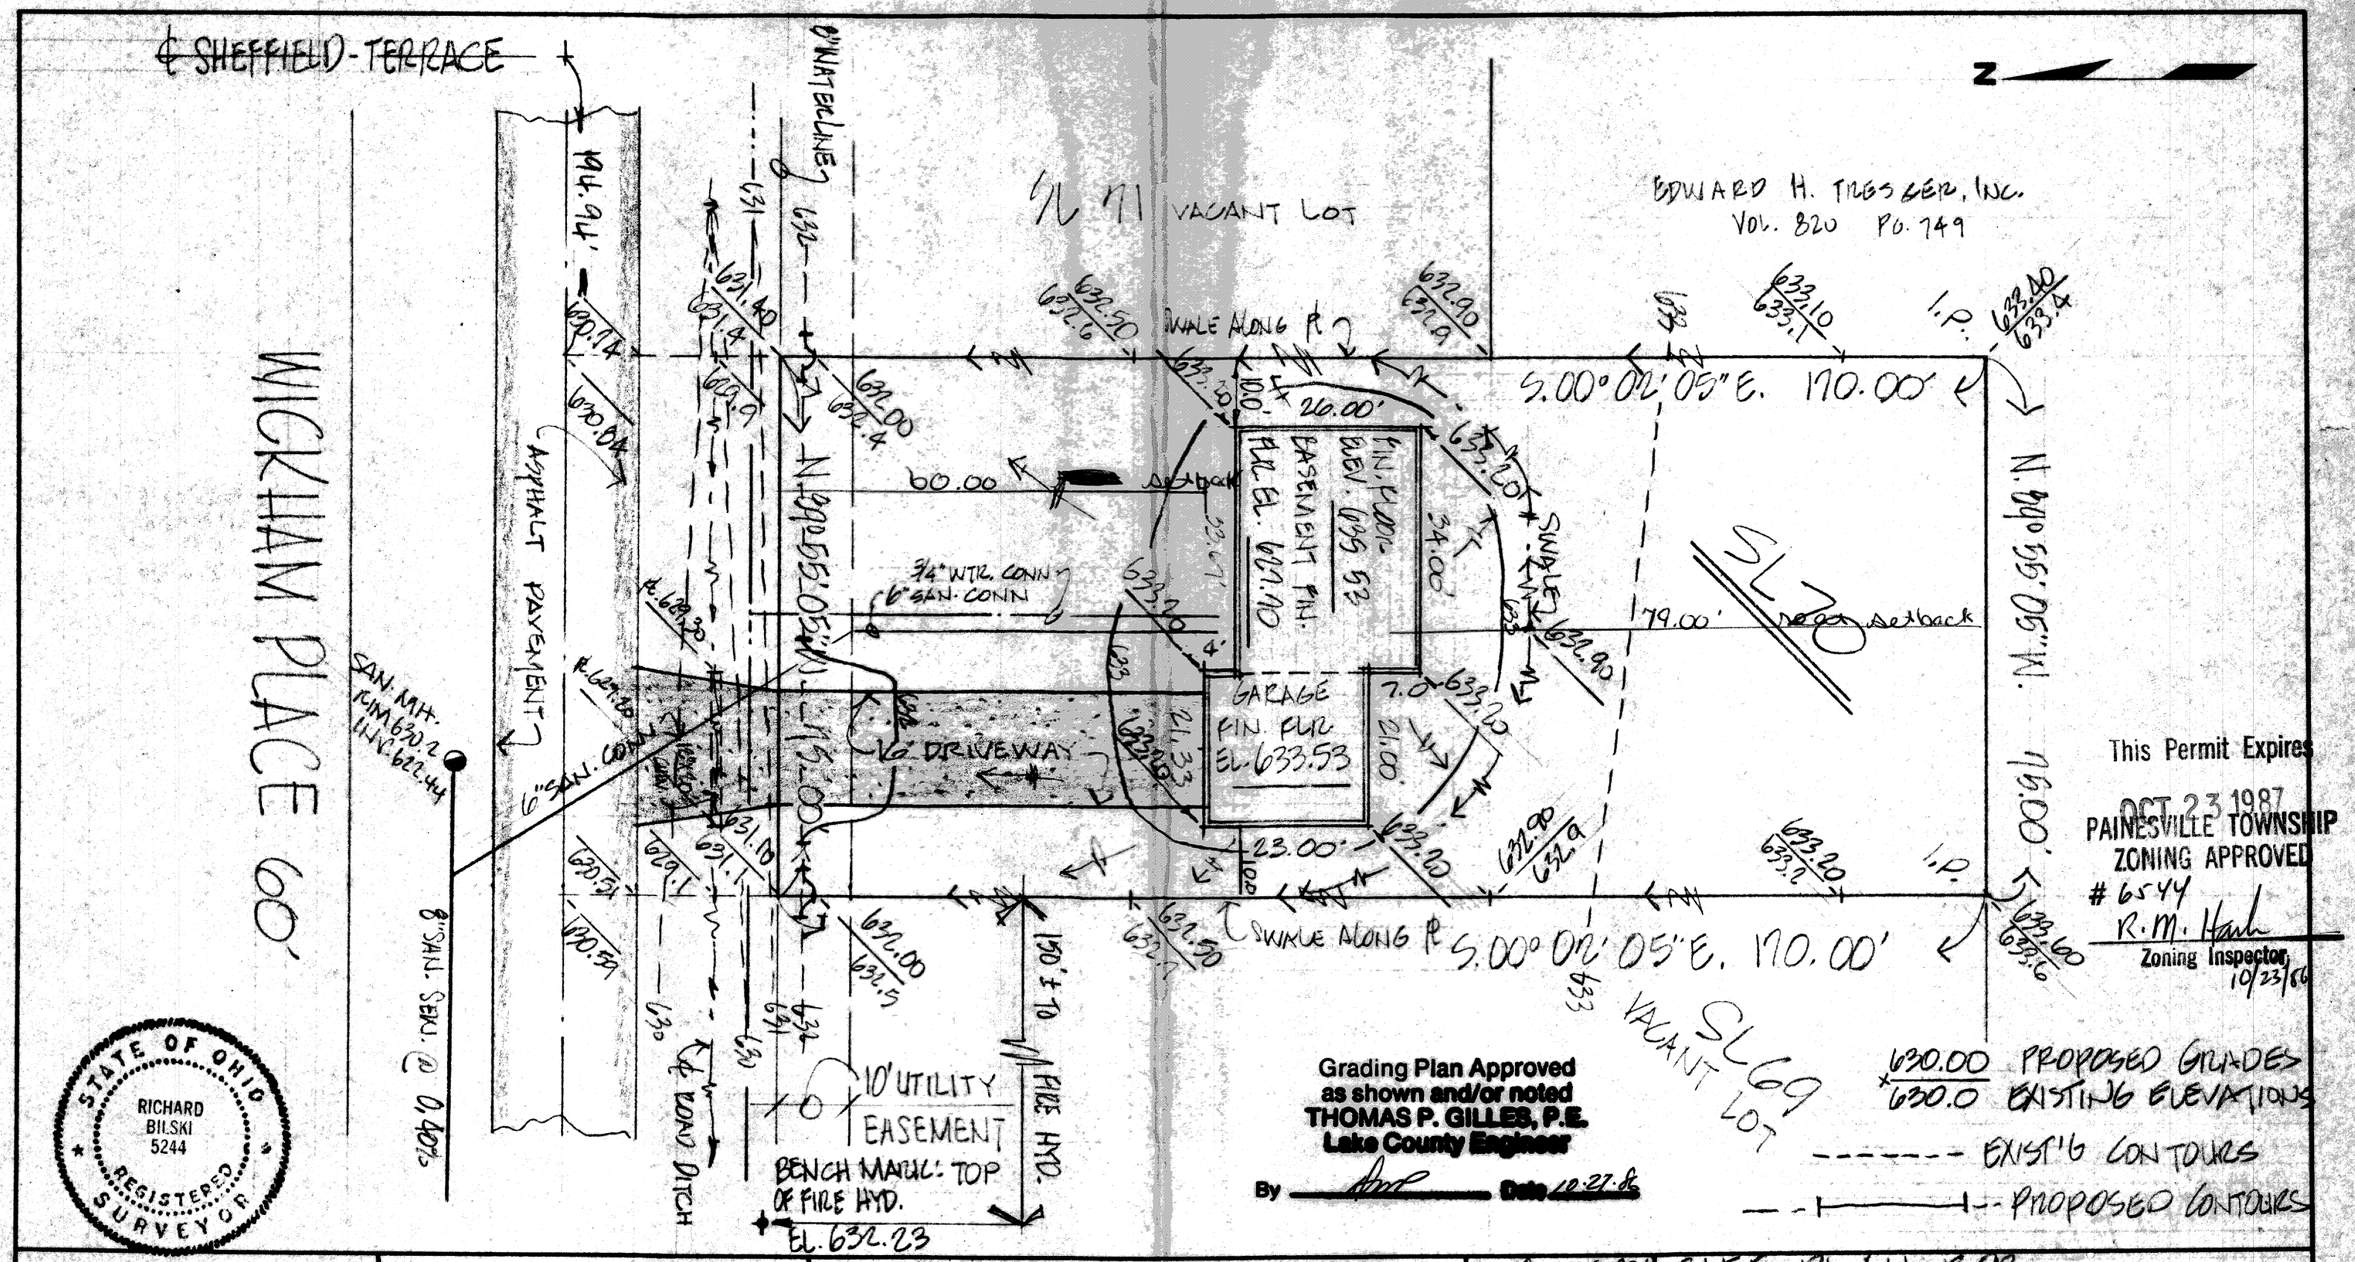

STATE OF OHIO
RICHARD BILSKI
5244
REGISTERED SURVEYOR

DESIGN CERTIFICATION

THIS PLAT WAS PREPARED BY ME, AND IS CORRECT TO THE BEST OF MY KNOWLEDGE AND BELIEF.

REG. SURVEYOR NO. 5244

AS BUILT CERTIFICATION

I HEREBY CERTIFY THAT THE CIRCLED GRADES ARE EXISTING FINISH GRADES CHECKED IN THE FIELD ON _____ AND THAT SURVEY IS CORRECT TO THE BEST OF MY KNOWLEDGE AND BELIEF.

REG. SURVEYOR NO. _____

COLPETZER · WOODS
CONSULTANTS, INC.
9470 MENTOR AVENUE • MENTOR, OHIO 44060 • (216) 357-7569

DATE OCT. 15, 1986
SCALE 1" = 20'
DRWN BY CB
CHKD BY
JOB NO 28-156-070
FB 531 PG 77

SITE PLAN FOR:
EDWARD H. TRESGER, INC.

8100 DEEPWOOD BLVD., MENTOR, OHIO
BEING SUBLOT NO. 70 IN THE PINES SUBD. NO. 2
IN PAINESVILLE TWP., OHIO.