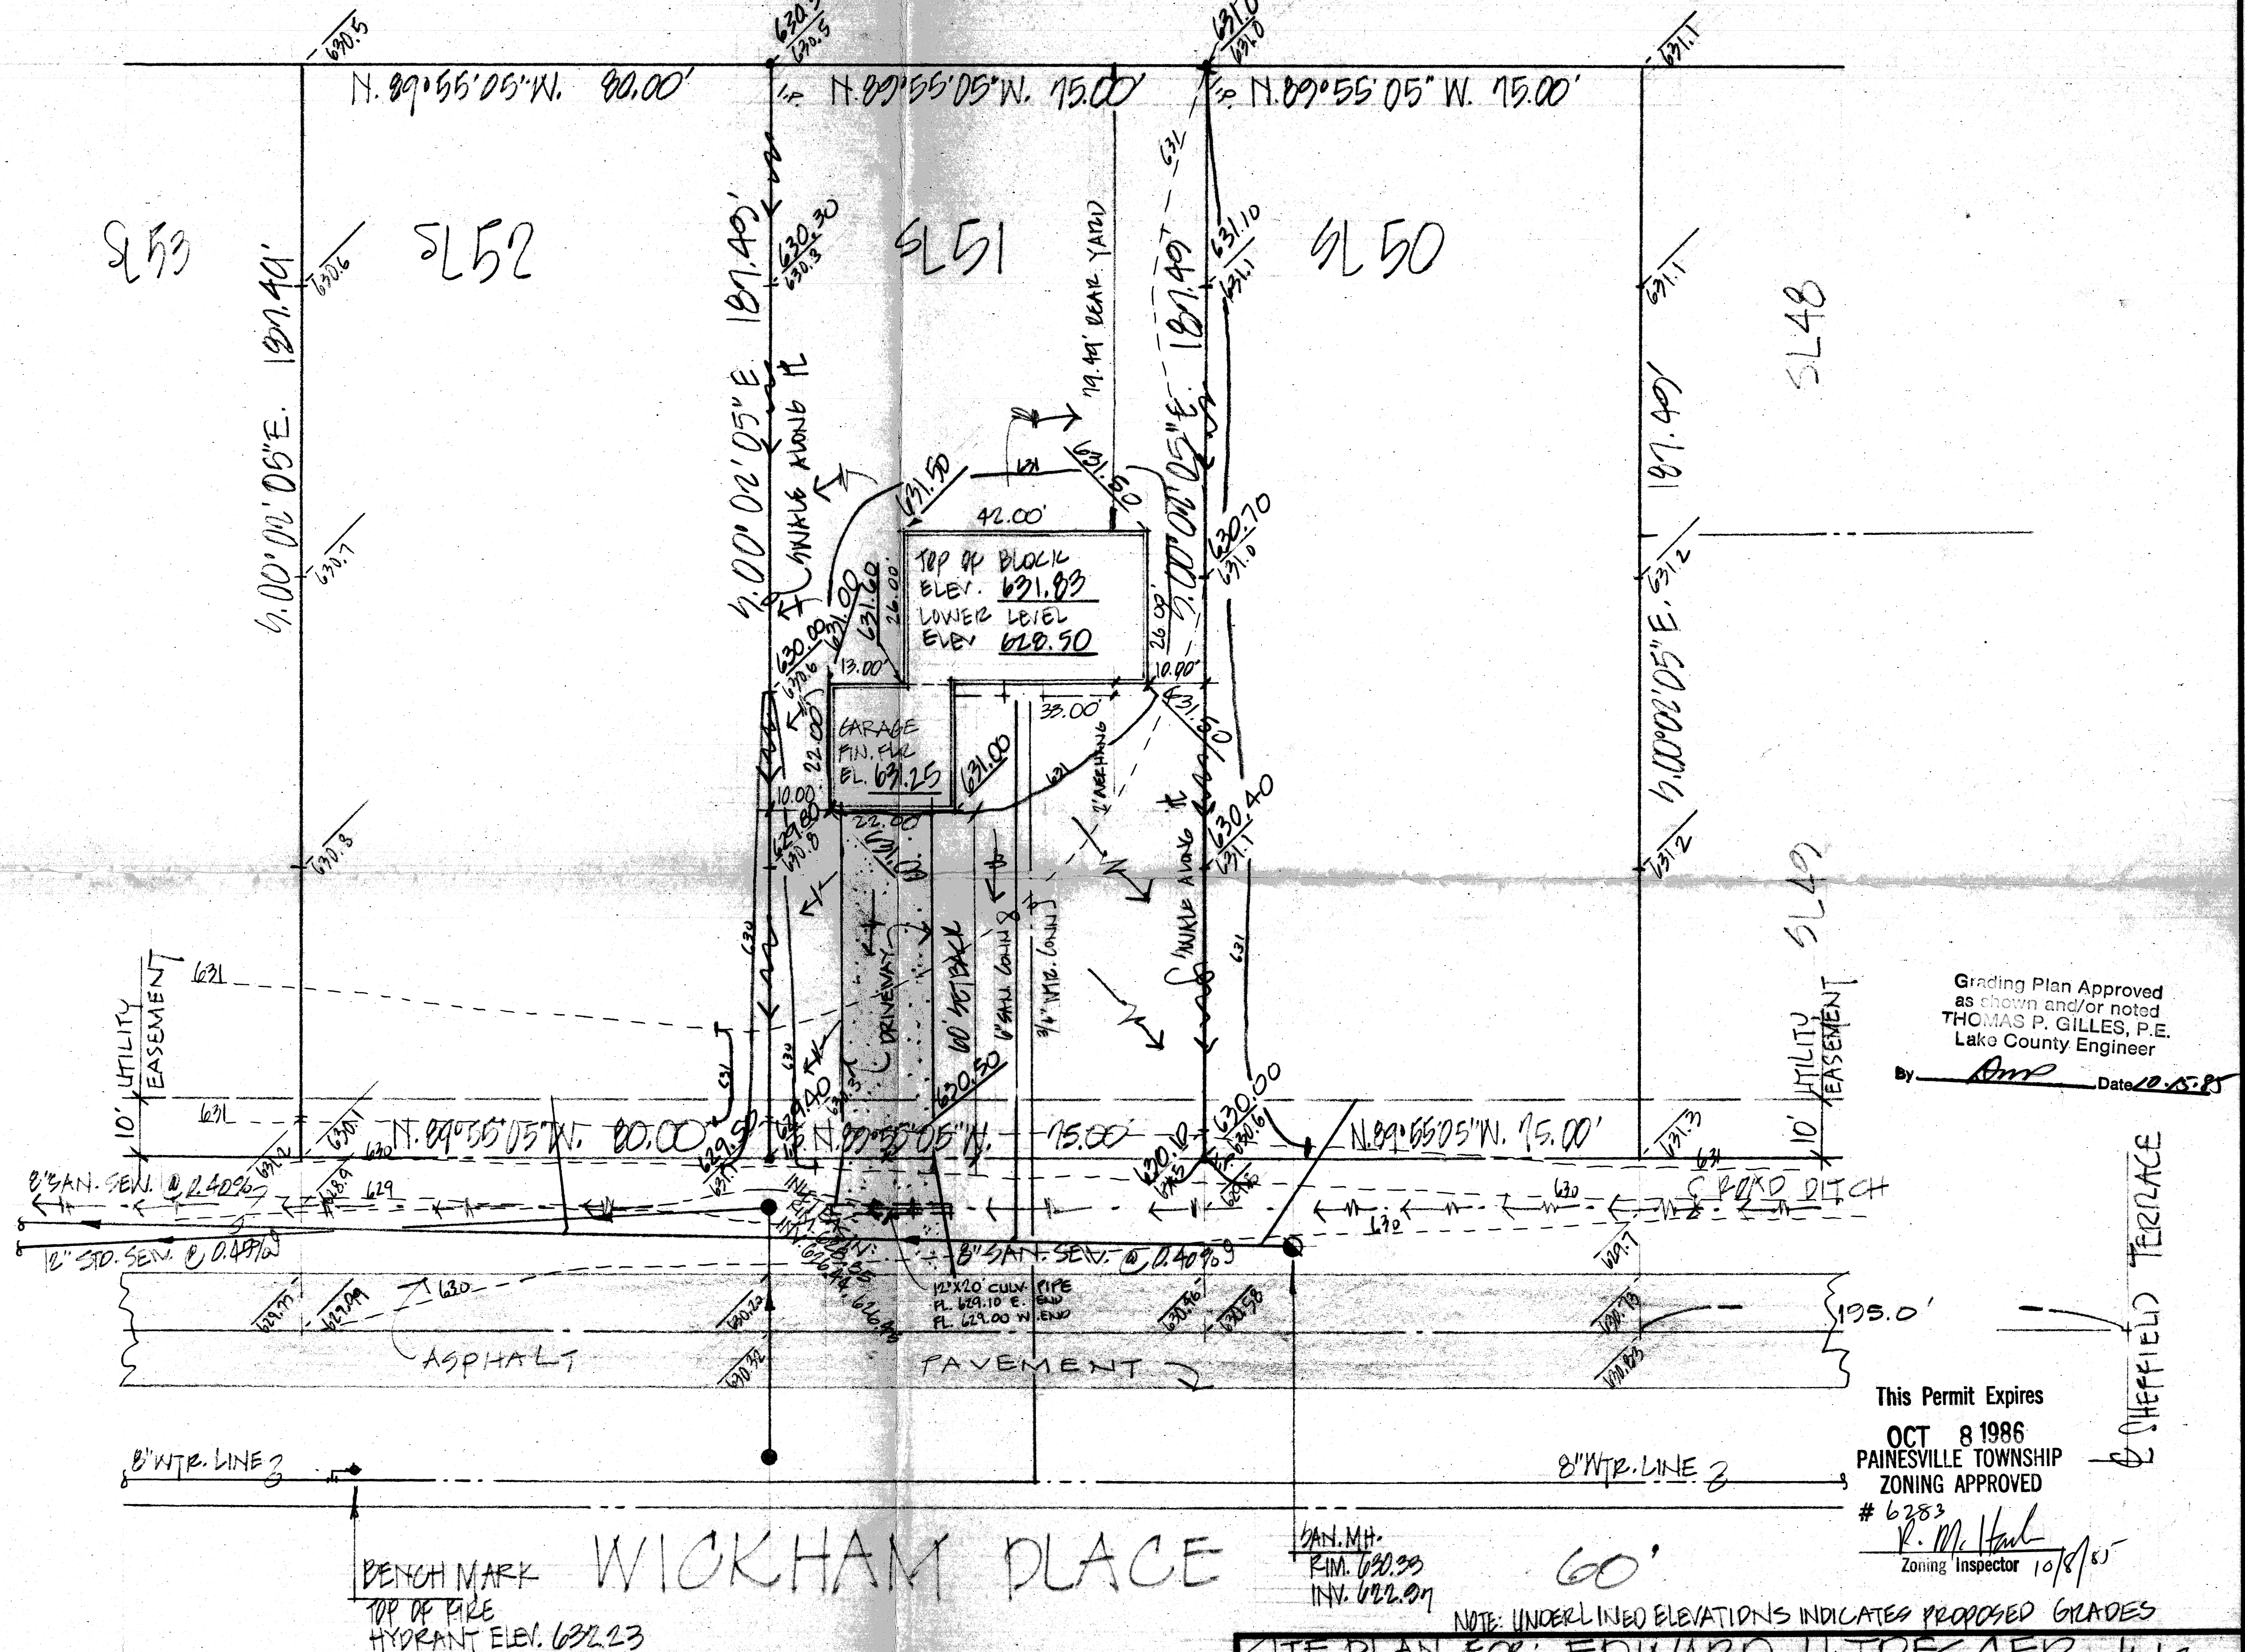

Grading Plan Approved
as shown and/or noted
THOMAS P. GILLES, P.E.
Lake County Engineer
By [signature] Date 10.15.85

This Permit Expires
OCT 8 1986
PAINESVILLE TOWNSHIP
ZONING APPROVED
6283
R. McHal
Zoning Inspector 10/8/85

NOTE: UNDERLINED ELEVATIONS INDICATES PROPOSED GRADES

STATE OF OHIO
RICHARD BILSKI
5244
REGISTERED SURVEYOR

CERTIFICATION

THIS PLAT WAS PREPARED BY ME, AND IS CORRECT TO THE BEST OF MY KNOWLEDGE AND BELIEF.

Richard Bilski

REG. SURVEYOR NO. 5244

AS BUILT CERTIFICATION

I HEREBY CERTIFY THAT THE CIRCLED GRADES ARE EXISTING FINISH GRADES CHECKED IN THE FIELD ON ________ AND THAT SURVEY IS CORRECT TO THE BEST OF MY KNOWLEDGE AND BELIEF.

REG. SURVEYOR NO. ________

SITE PLAN FOR: EDWARD H. TRESGER, INC.
8100 DEERWOOD BLVD., MENTOR, OHIO.
BEING SUBLOT NO. 50, 51 AND 52 IN THE PINES SUBD. NO. 2
IN PAINESVILLE TWP. OHIO.

DATE Oct. 4, 1985
SCALE 1"=20'
DRAWN BY Bentone
CHK'D BY
F.B. 392-A PG. 110-112

COLPETZER · WOODS
CONSULTANTS, INC.
MENTOR, OHIO 44060

SHEET 1 OF 1
CONTRACT NO. 78-156 850 851.05