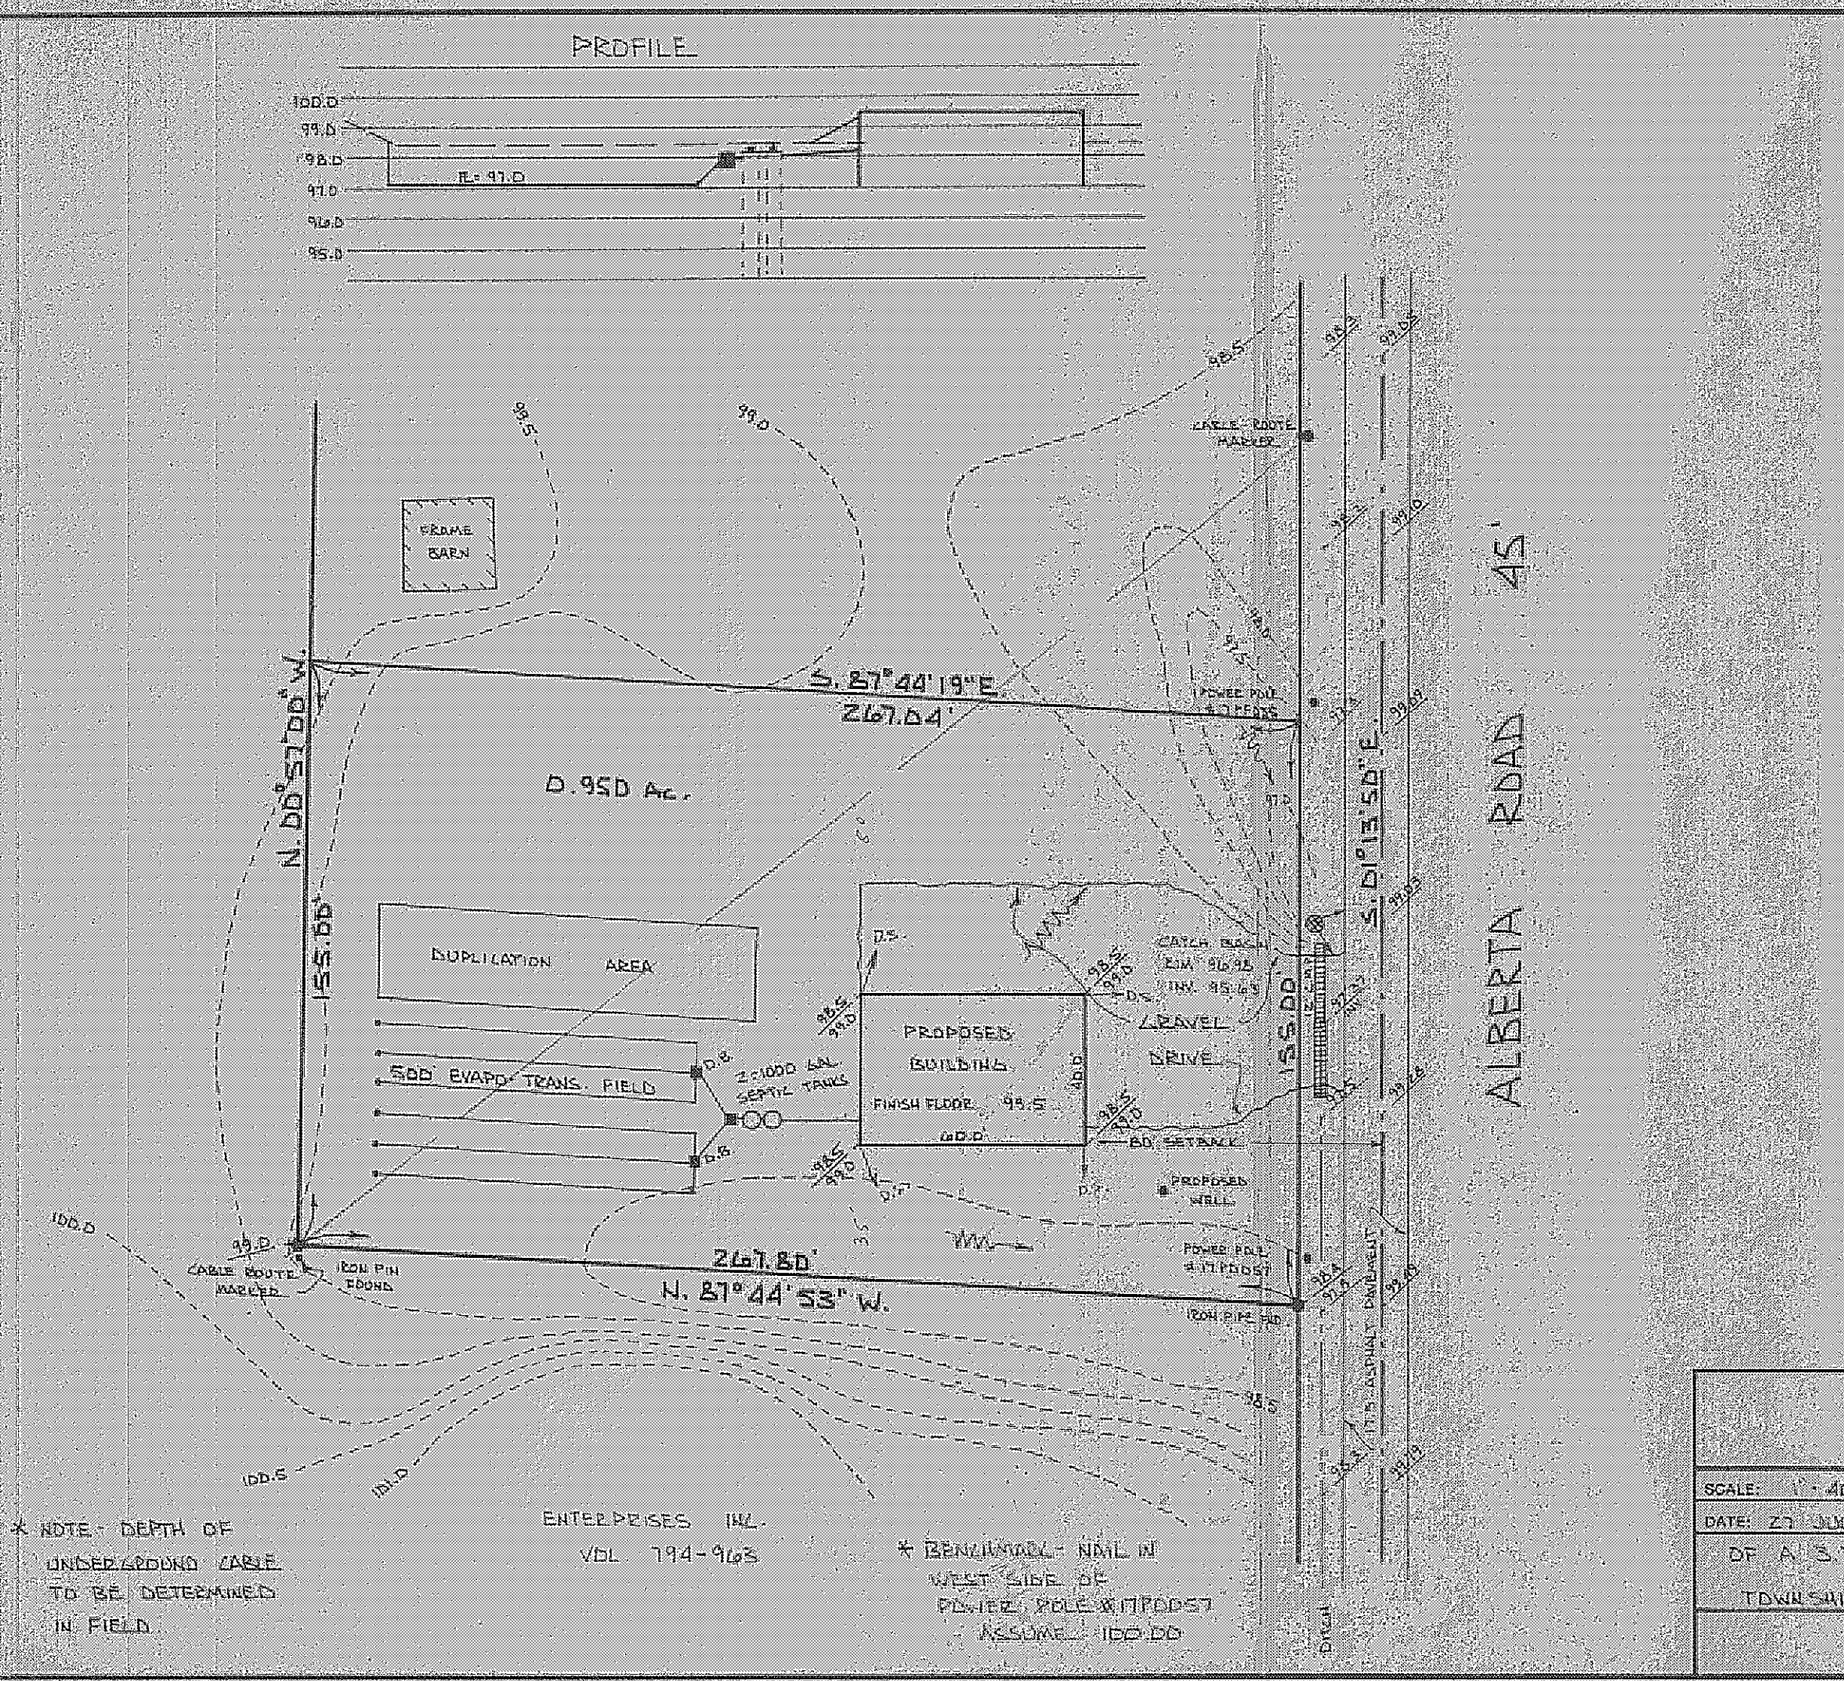

APPROVED
SIDE LINES & SET BACK
PERRY TOWNSHIP ZONING
PERMIT NO. 2317
ZONING INSPECTOR
R.W. Rittenhouse

BY [signature] Date 10-3-79

I CERTIFY THAT THIS PLAN WAS PREPARED BY ME AND IS CORRECT TO THE BEST OF MY KNOWLEDGE AND BELIEF.

[signature]
REG. SURVEYOR S-6356

JOHN C. SKONIECZNY
7739 VIEWMOUNT DRIVE
CONCORD OHIO 44077
352-7742

SITE PLAN FOR
WADE CROFOOT

SCALE: 1" = 40'	APPROVED BY JCS	DRAWN BY SJC
DATE: 27 JULY 1979		

OF A 3.7219 AC. PARCEL OF LAND LOCATED IN THE TOWNSHIP OF PERRY LAKE COUNTY OHIO

DRAWING NUMBER 79-291

ELEDYNE POST 18AB-01E