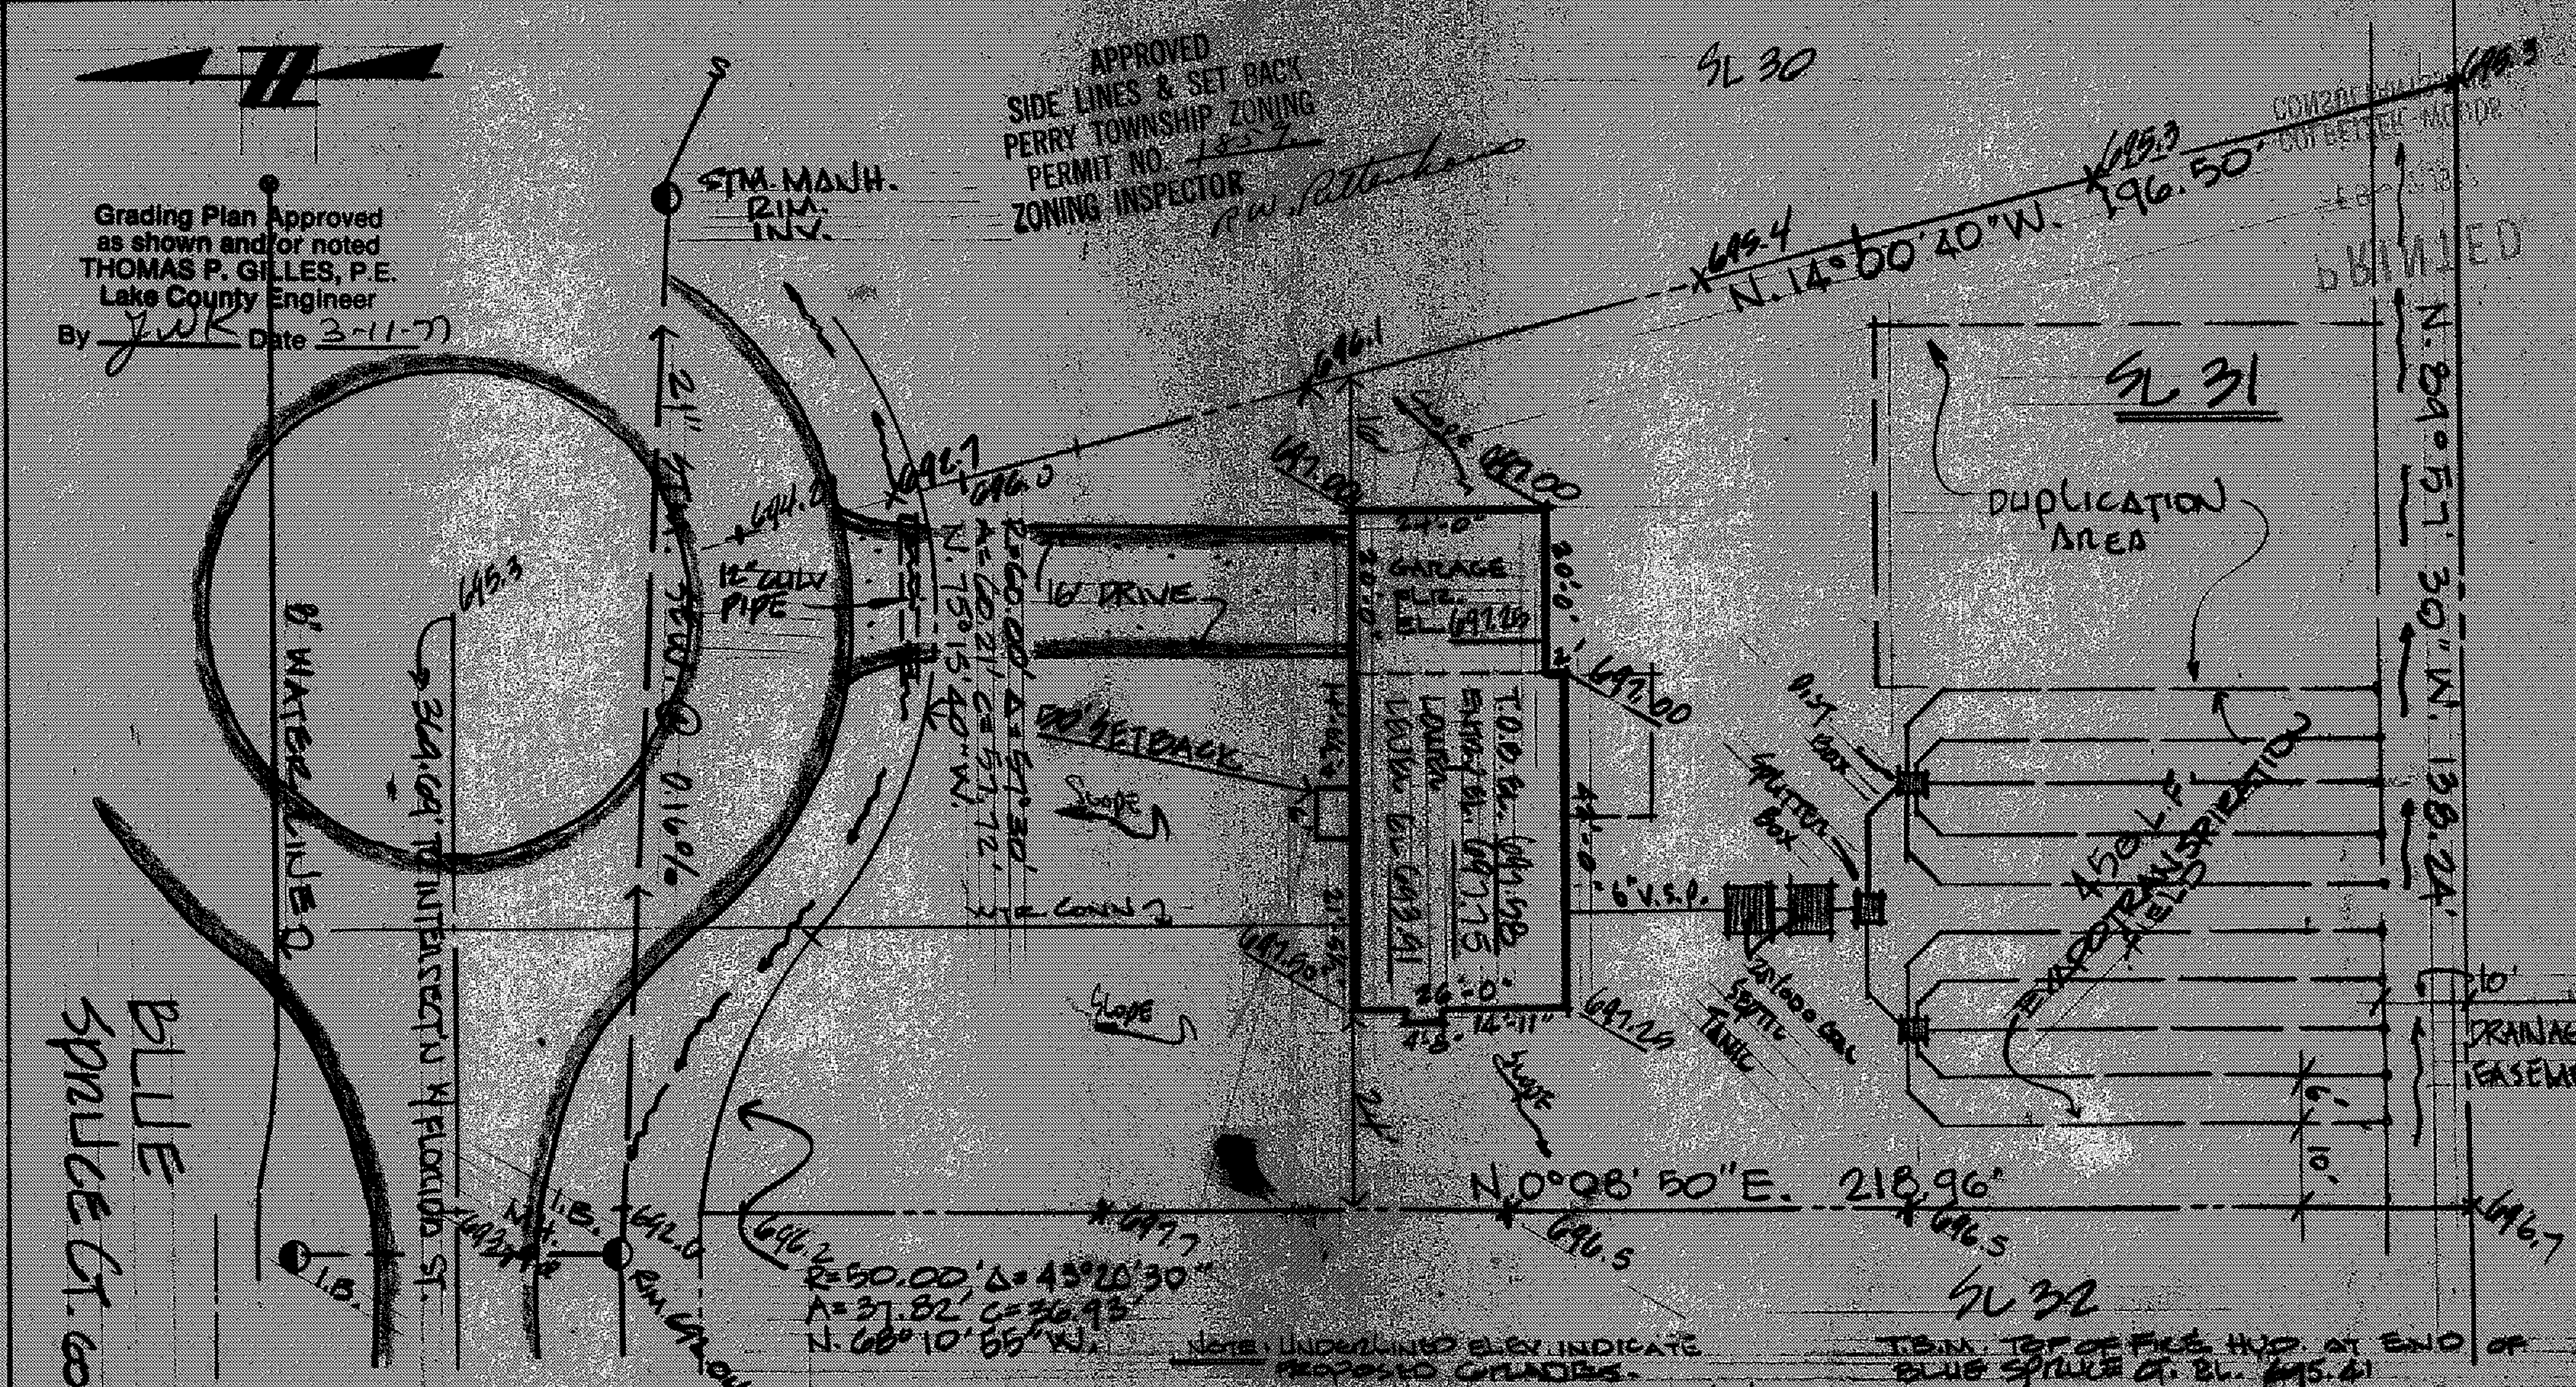

DESIGN CERTIFICATION

THIS PLAT WAS PREPARED BY ME, AND IS CORRECT TO THE BEST OF MY KNOWLEDGE AND BELIEF.

REG. SURVEYOR NO. 4785

AS BUILT CERTIFICATION

I HEREBY CERTIFY THAT THE CIRCLED GRADES ARE EXISTING FINISH GRADES CHECKED IN THE FIELD ON ________ AND THAT SURVEY IS CORRECT TO THE BEST OF MY KNOWLEDGE AND BELIEF.

REG. SURVEYOR NO. ________

COLPETZER · WOODS
CONSULTANTS, INC.
180 SOUTH STATE STREET • PAINESVILLE, OHIO 44077 • (216) 357-7569

DATE 2/4/77
SCALE 1" = 20'
DRWN BY GOD
CHKD BY II
JOB NO 77-018
FB 301 PG 14

SITE PLAN FOR:
CASEMENT HOMES
1251 MADISON AVE., P'VILLE, OH.
BEING SUBLOT NO. 31 IN BIRCHFIELD MEADOWS
SUBDIVISION NO. 1 IN PERRY TWP, OHIO.

3010 Blue Spruce Court