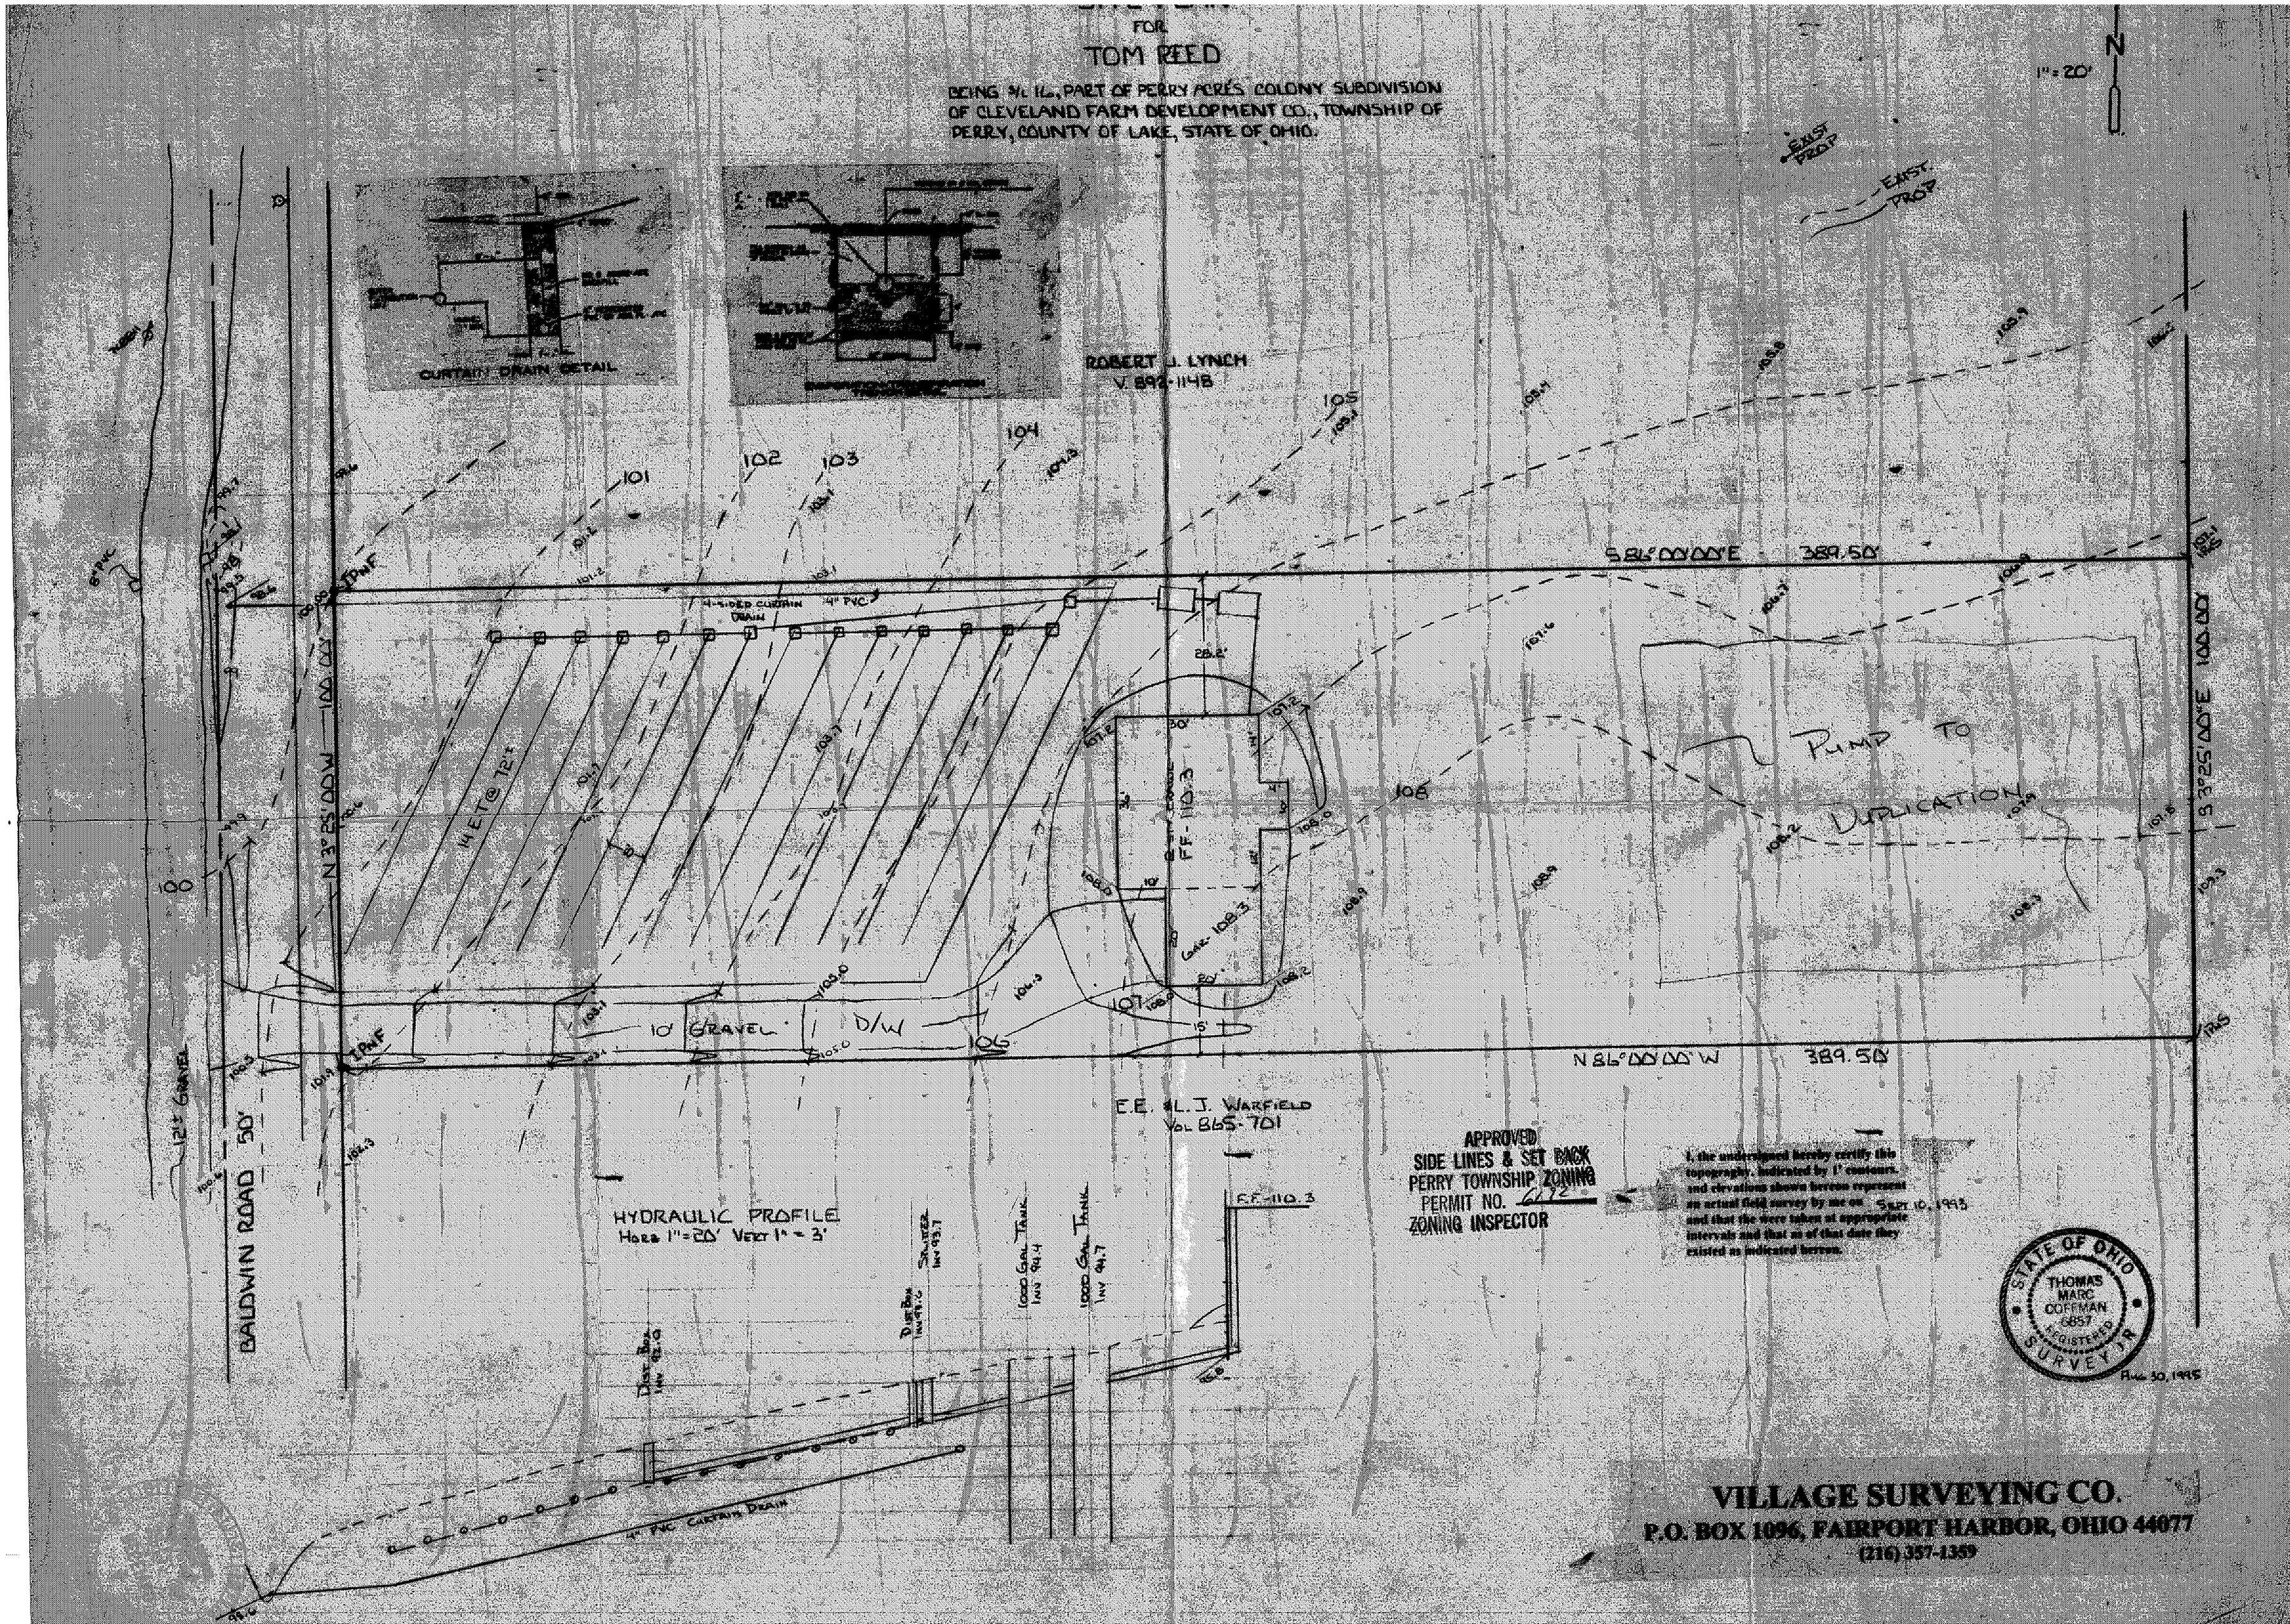
FOR
TOM REED
BEING S/L 16, PART OF PERRY ACRES COLONY SUBDIVISION OF CLEVELAND FARM DEVELOPMENT CO., TOWNSHIP OF PERRY, COUNTY OF LAKE, STATE OF OHIO.
1" = 20'
N
EXIST. PROP.
EXIST. PROP.
CURTAIN DRAIN DETAIL
ROBERT J. LYNCH
V. 892-1148
101
102
103
104
105
106
107
108
S 86°00'00"E 389.50'
N 86°00'00"W 389.50'
N 3°25'00"W 100.00'
S 3°25'00"E 100.00'
4-SIDED CURTAIN DRAIN
4" PVC
28.2'
30'
10'
15'
20'
FF-110.3
GAR-108.3
PUMP TO DUPLICATION
14 ET @ 12'±
10' GRAVEL
D/W
12'± GRAVEL
BALDWIN ROAD 50'
E.E. & L.J. WARFIELD
VOL 865-701
HYDRAULIC PROFILE
HORZ 1" = 20' VERT 1" = 3'
F.F.-110.3
DIST. BOX INV 93.0
DIST. BOX INV 93.6
SPLITTER INV 93.7
1000 GAL TANK INV 94.4
1000 GAL TANK INV 94.7
4" PVC CURTAIN DRAIN
APPROVED
SIDE LINES & SET BACK
PERRY TOWNSHIP ZONING
PERMIT NO. 6192
ZONING INSPECTOR
I, the undersigned hereby certify this topography, indicated by 1' contours, and elevations shown hereon represent an actual field survey by me on Sept 10, 1993 and that the were taken at appropriate intervals and that as of that date they existed as indicated hereon.
STATE OF OHIO
THOMAS MARC COFFMAN
6857
REGISTERED
SURVEY JR
Aug 30, 1995
VILLAGE SURVEYING CO.
P.O. BOX 1096, FAIRPORT HARBOR, OHIO 44077
(216) 357-1359