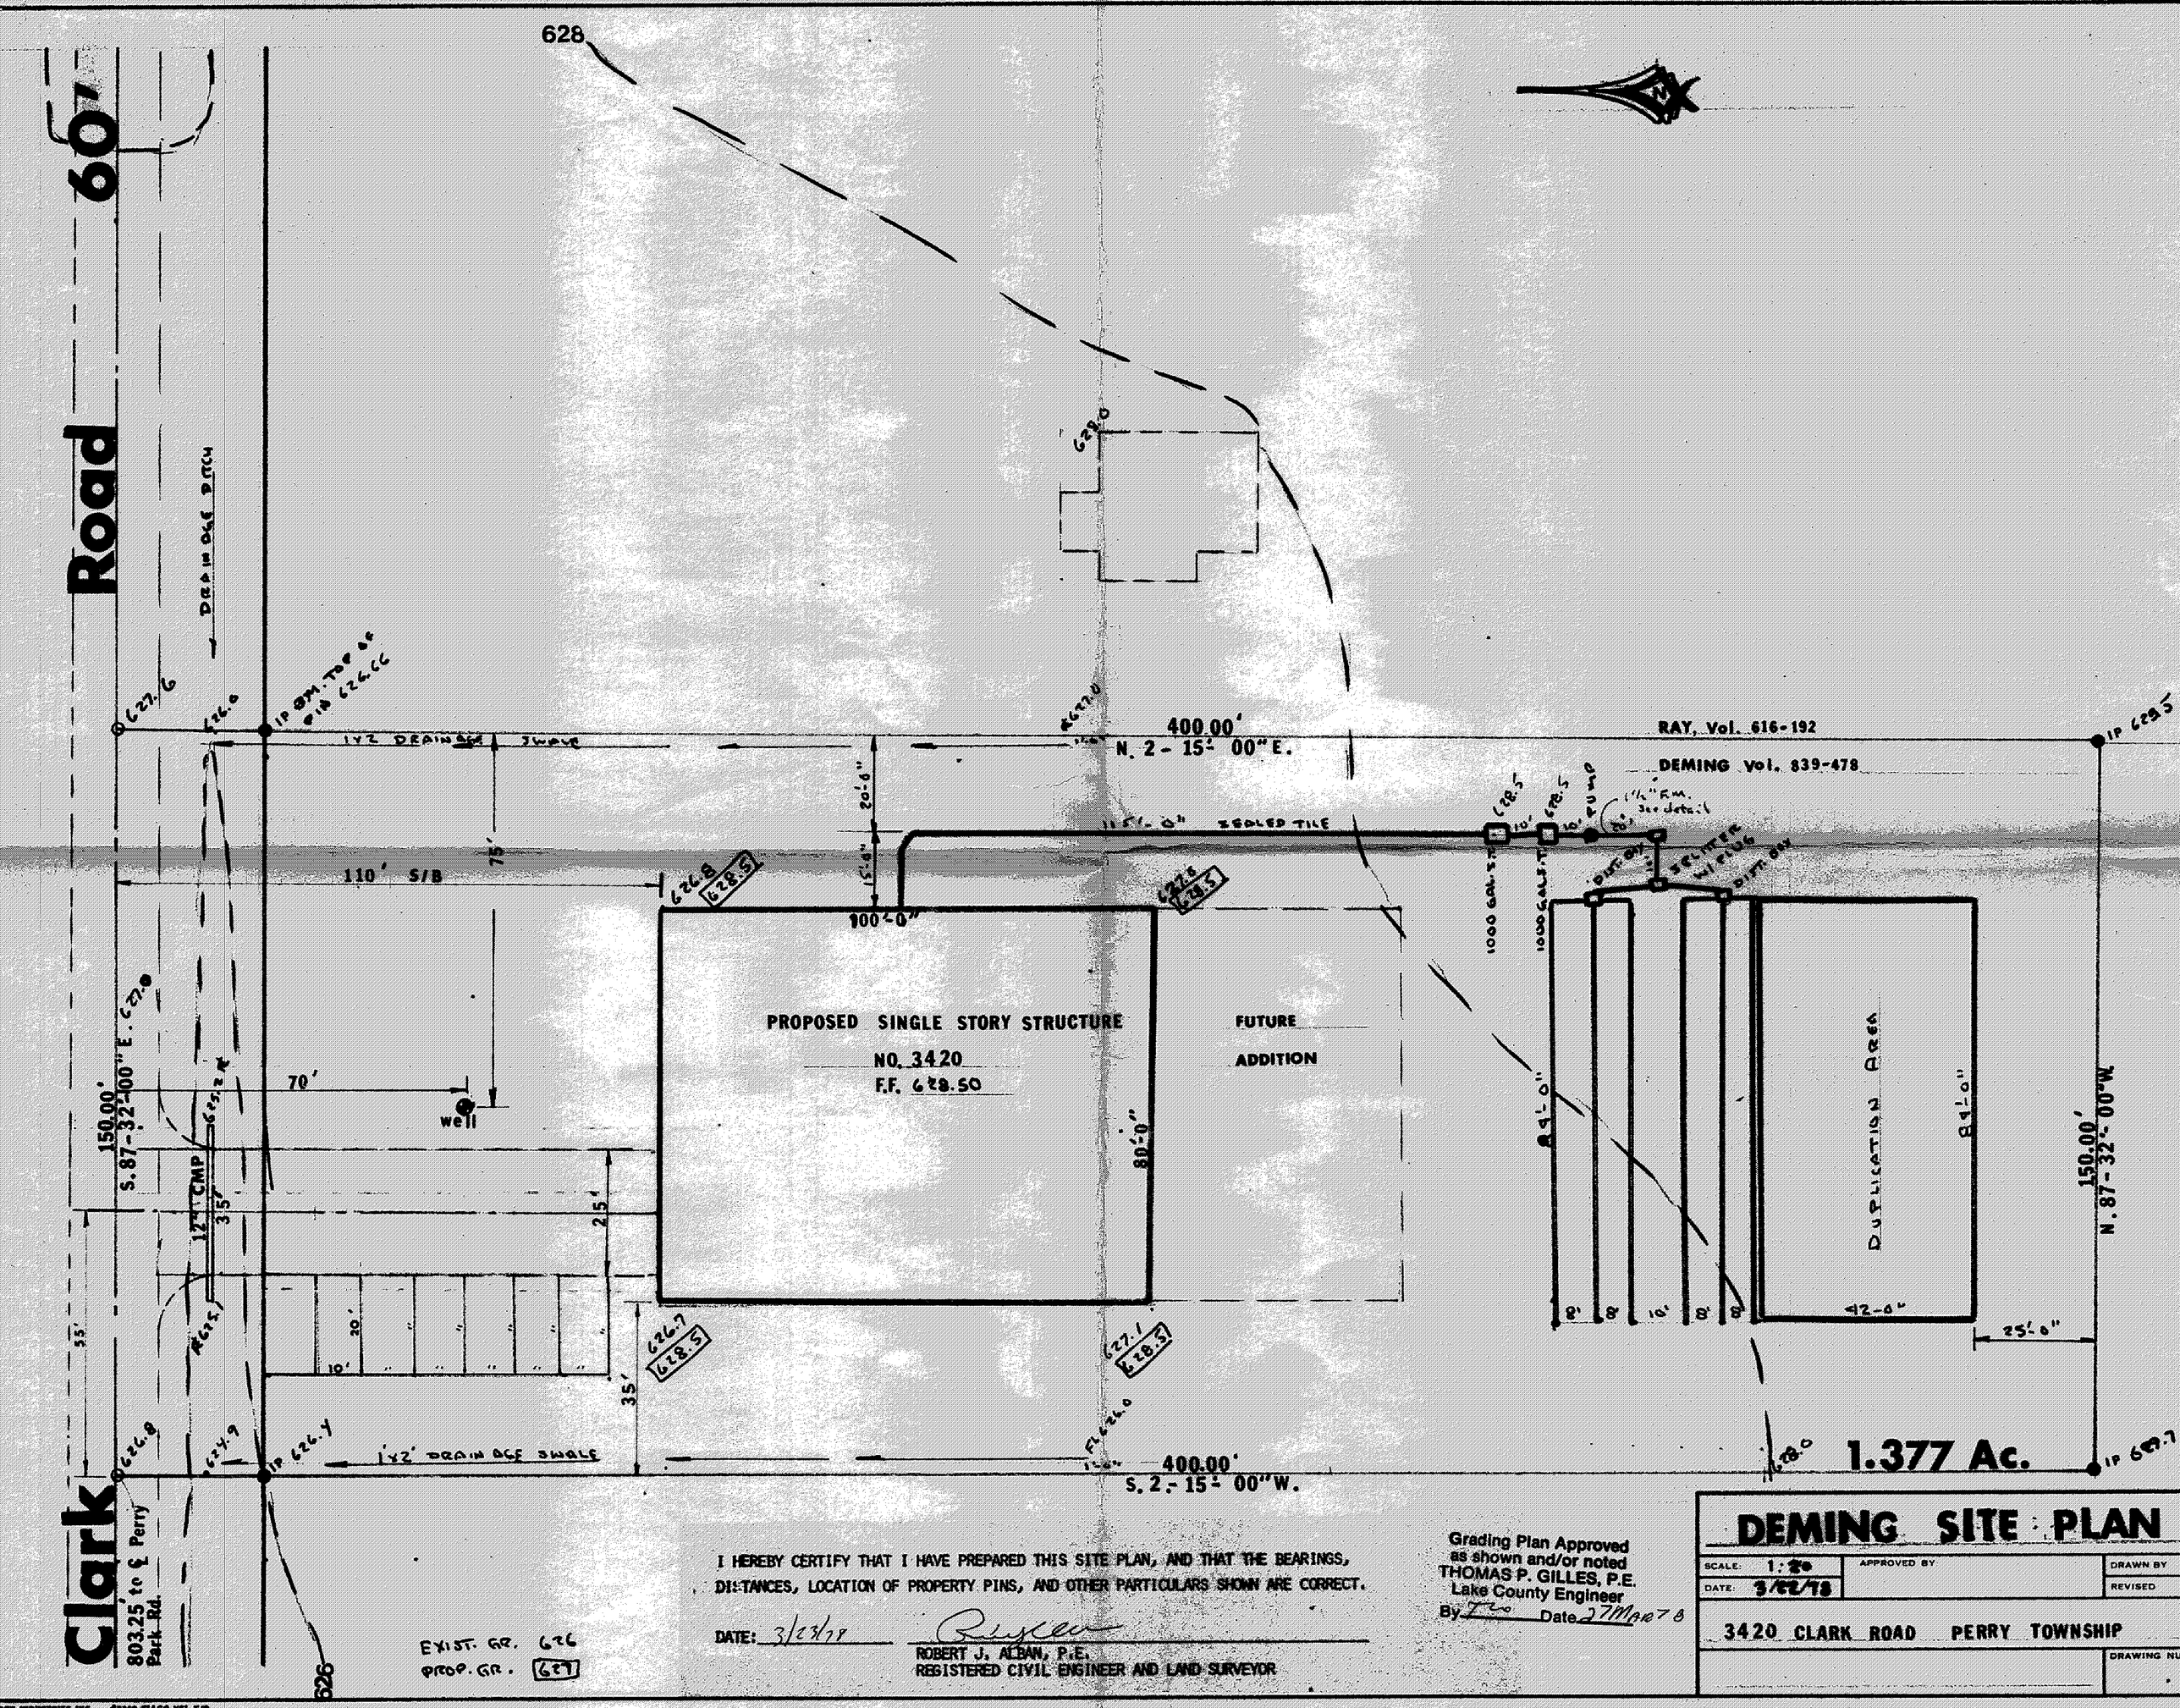

I HEREBY CERTIFY THAT I HAVE PREPARED THIS SITE PLAN, AND THAT THE BEARINGS, DISTANCES, LOCATION OF PROPERTY PINS, AND OTHER PARTICULARS SHOWN ARE CORRECT.

DATE: 3/23/78

ROBERT J. ALBAN, P.E.
REGISTERED CIVIL ENGINEER AND LAND SURVEYOR

Grading Plan Approved as shown and/or noted
THOMAS P. GILLES, P.E.
Lake County Engineer
By [signature] Date 27 Mar 78

EXIST. GR. 626
PROP. GR. 627

DEMING SITE PLAN

SCALE: 1:20	APPROVED BY	DRAWN BY
DATE: 3/22/78		REVISED

3420 CLARK ROAD PERRY TOWNSHIP

DRAWING NU

OCK INDUSTRIES INC. #2310 SILCO VEL T/P