# SITE PLAN

for : A.D. SIDLEY INC.
CLIENT

20 WATERFORD LANE — PAINESVILLE
ADDRESS — STREET — CITY

75 — CANYON RIDGE — 18 — 5
SUBLOT No. — SUBDIVISION NAME — VOL. — PAGE

PERRY TWP. LAKE Co. — OHIO
LOT, TRACT
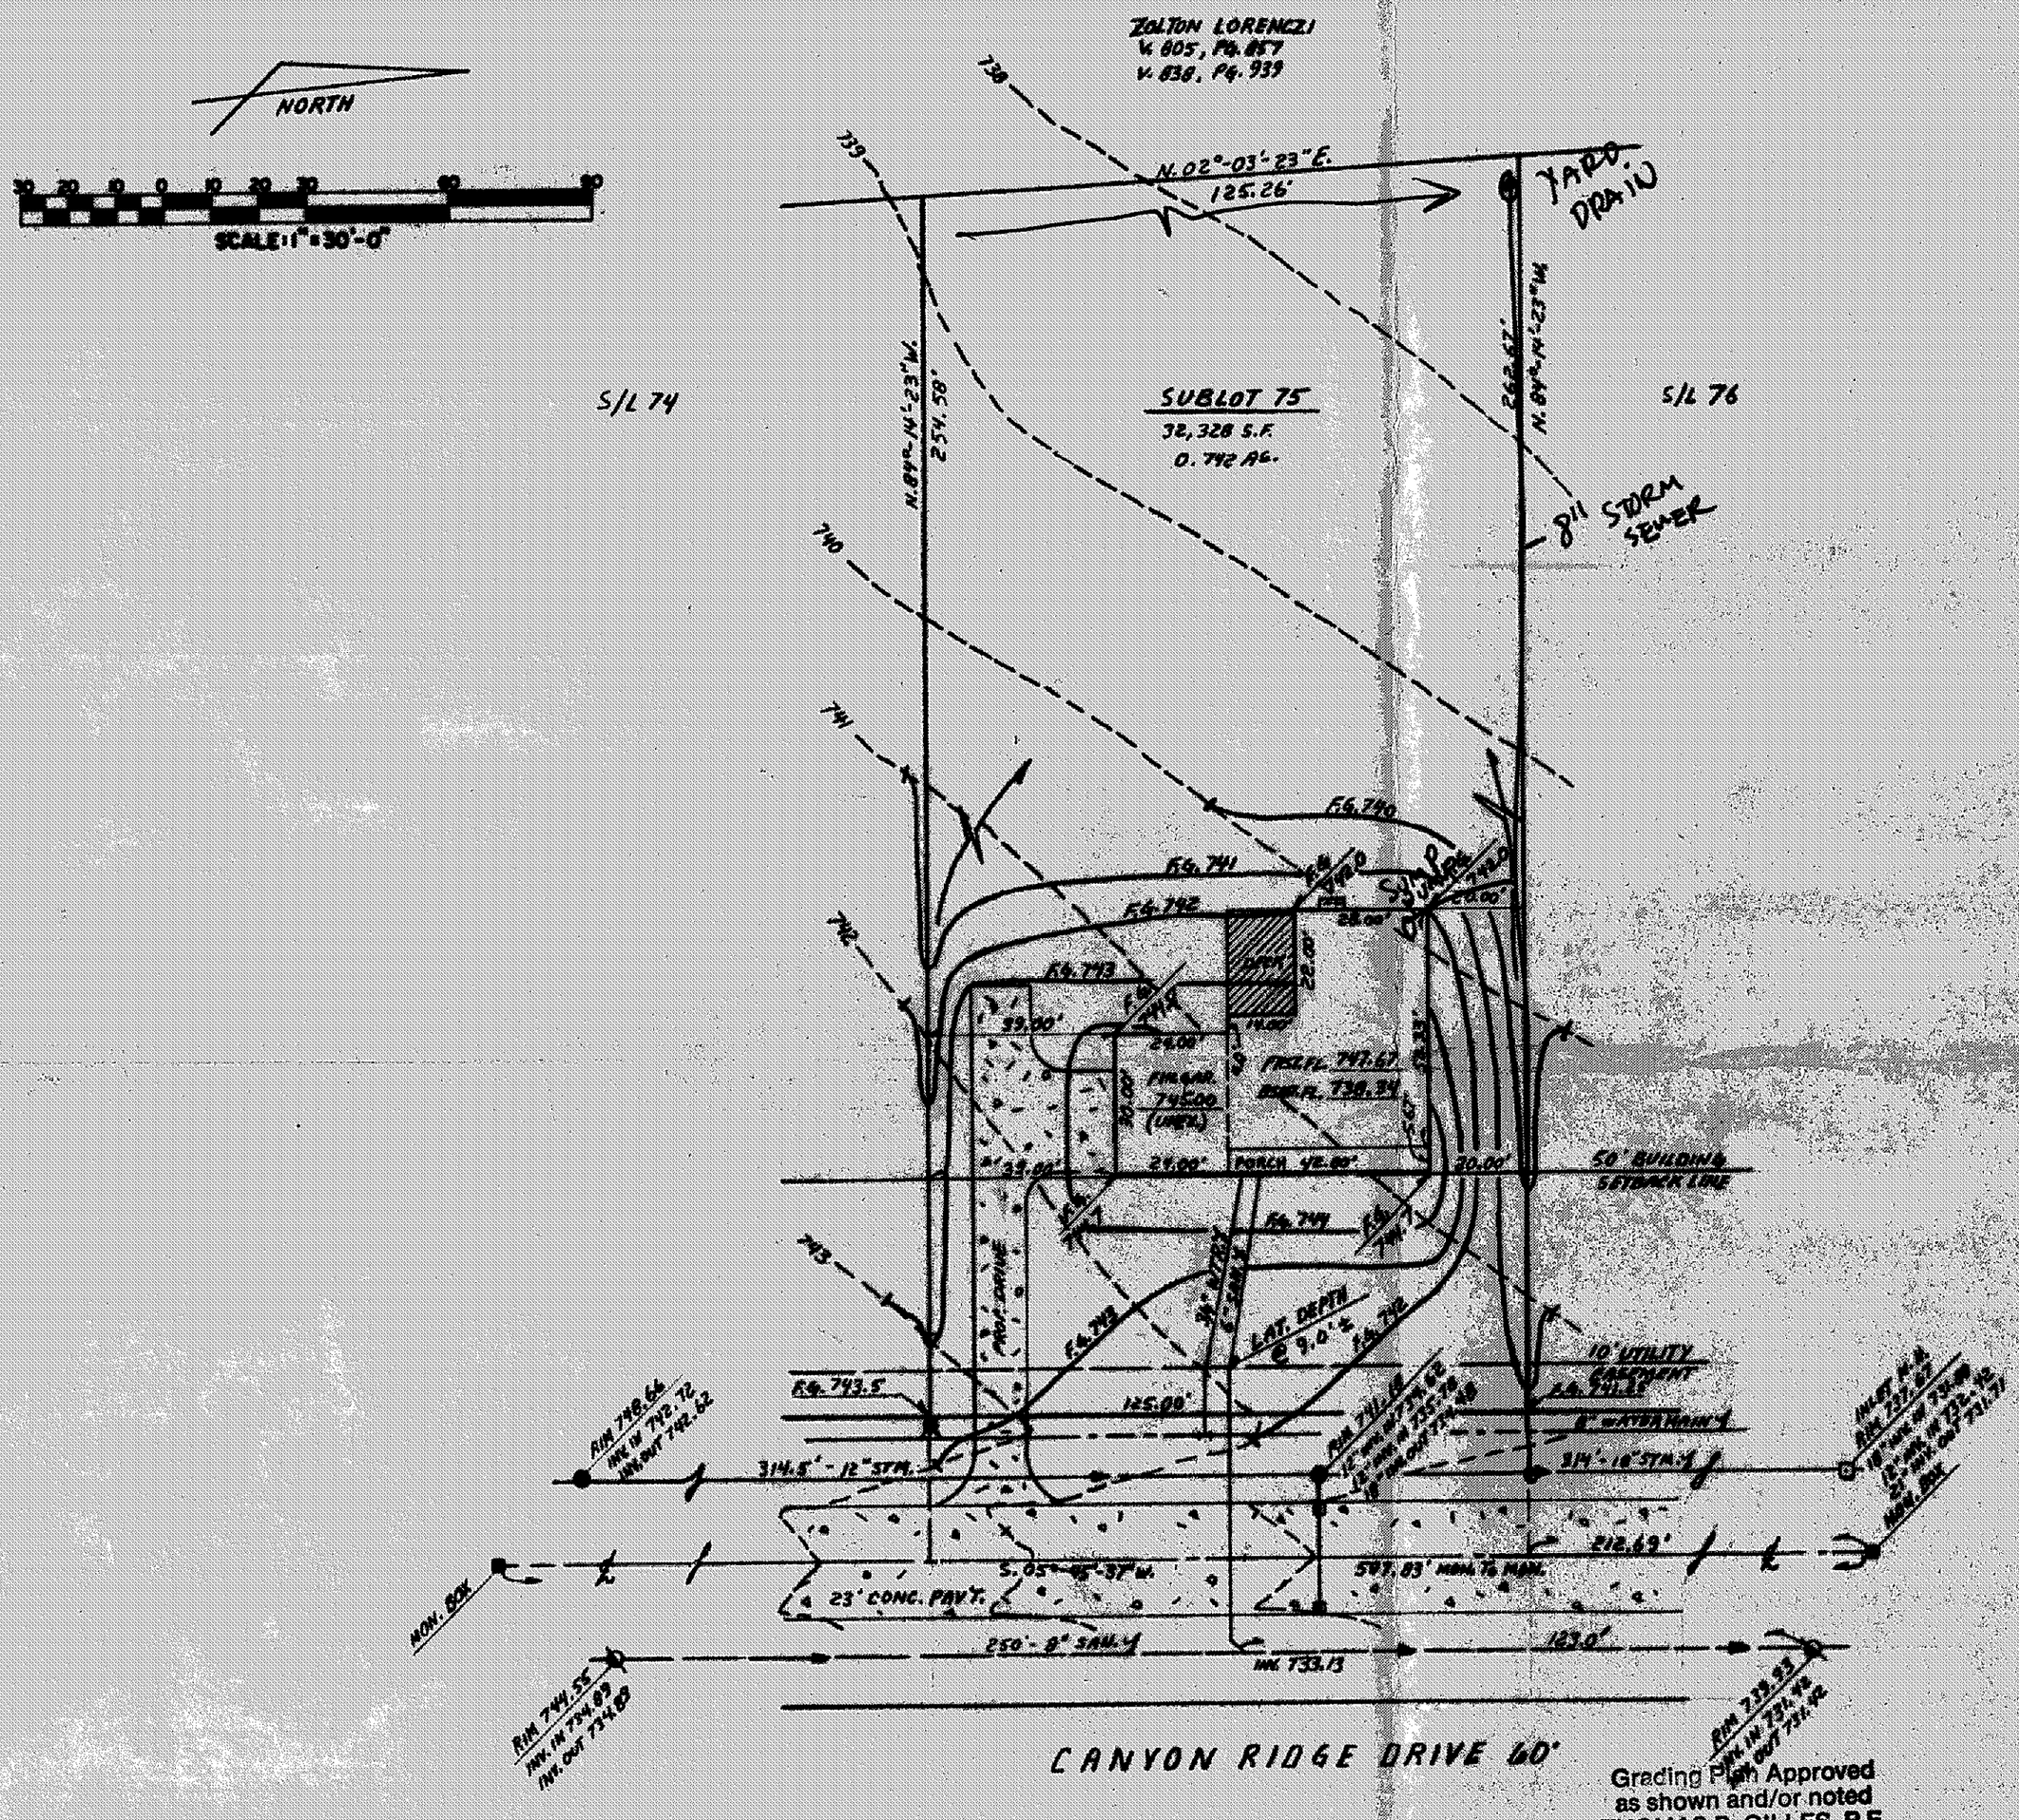
LAND DESIGN consultants
Civil Engineers and Surveyors
6295 EAST AVENUE • MENTOR, OHIO 44060
TELEPHONE 255-8363 354-6638 951-1369