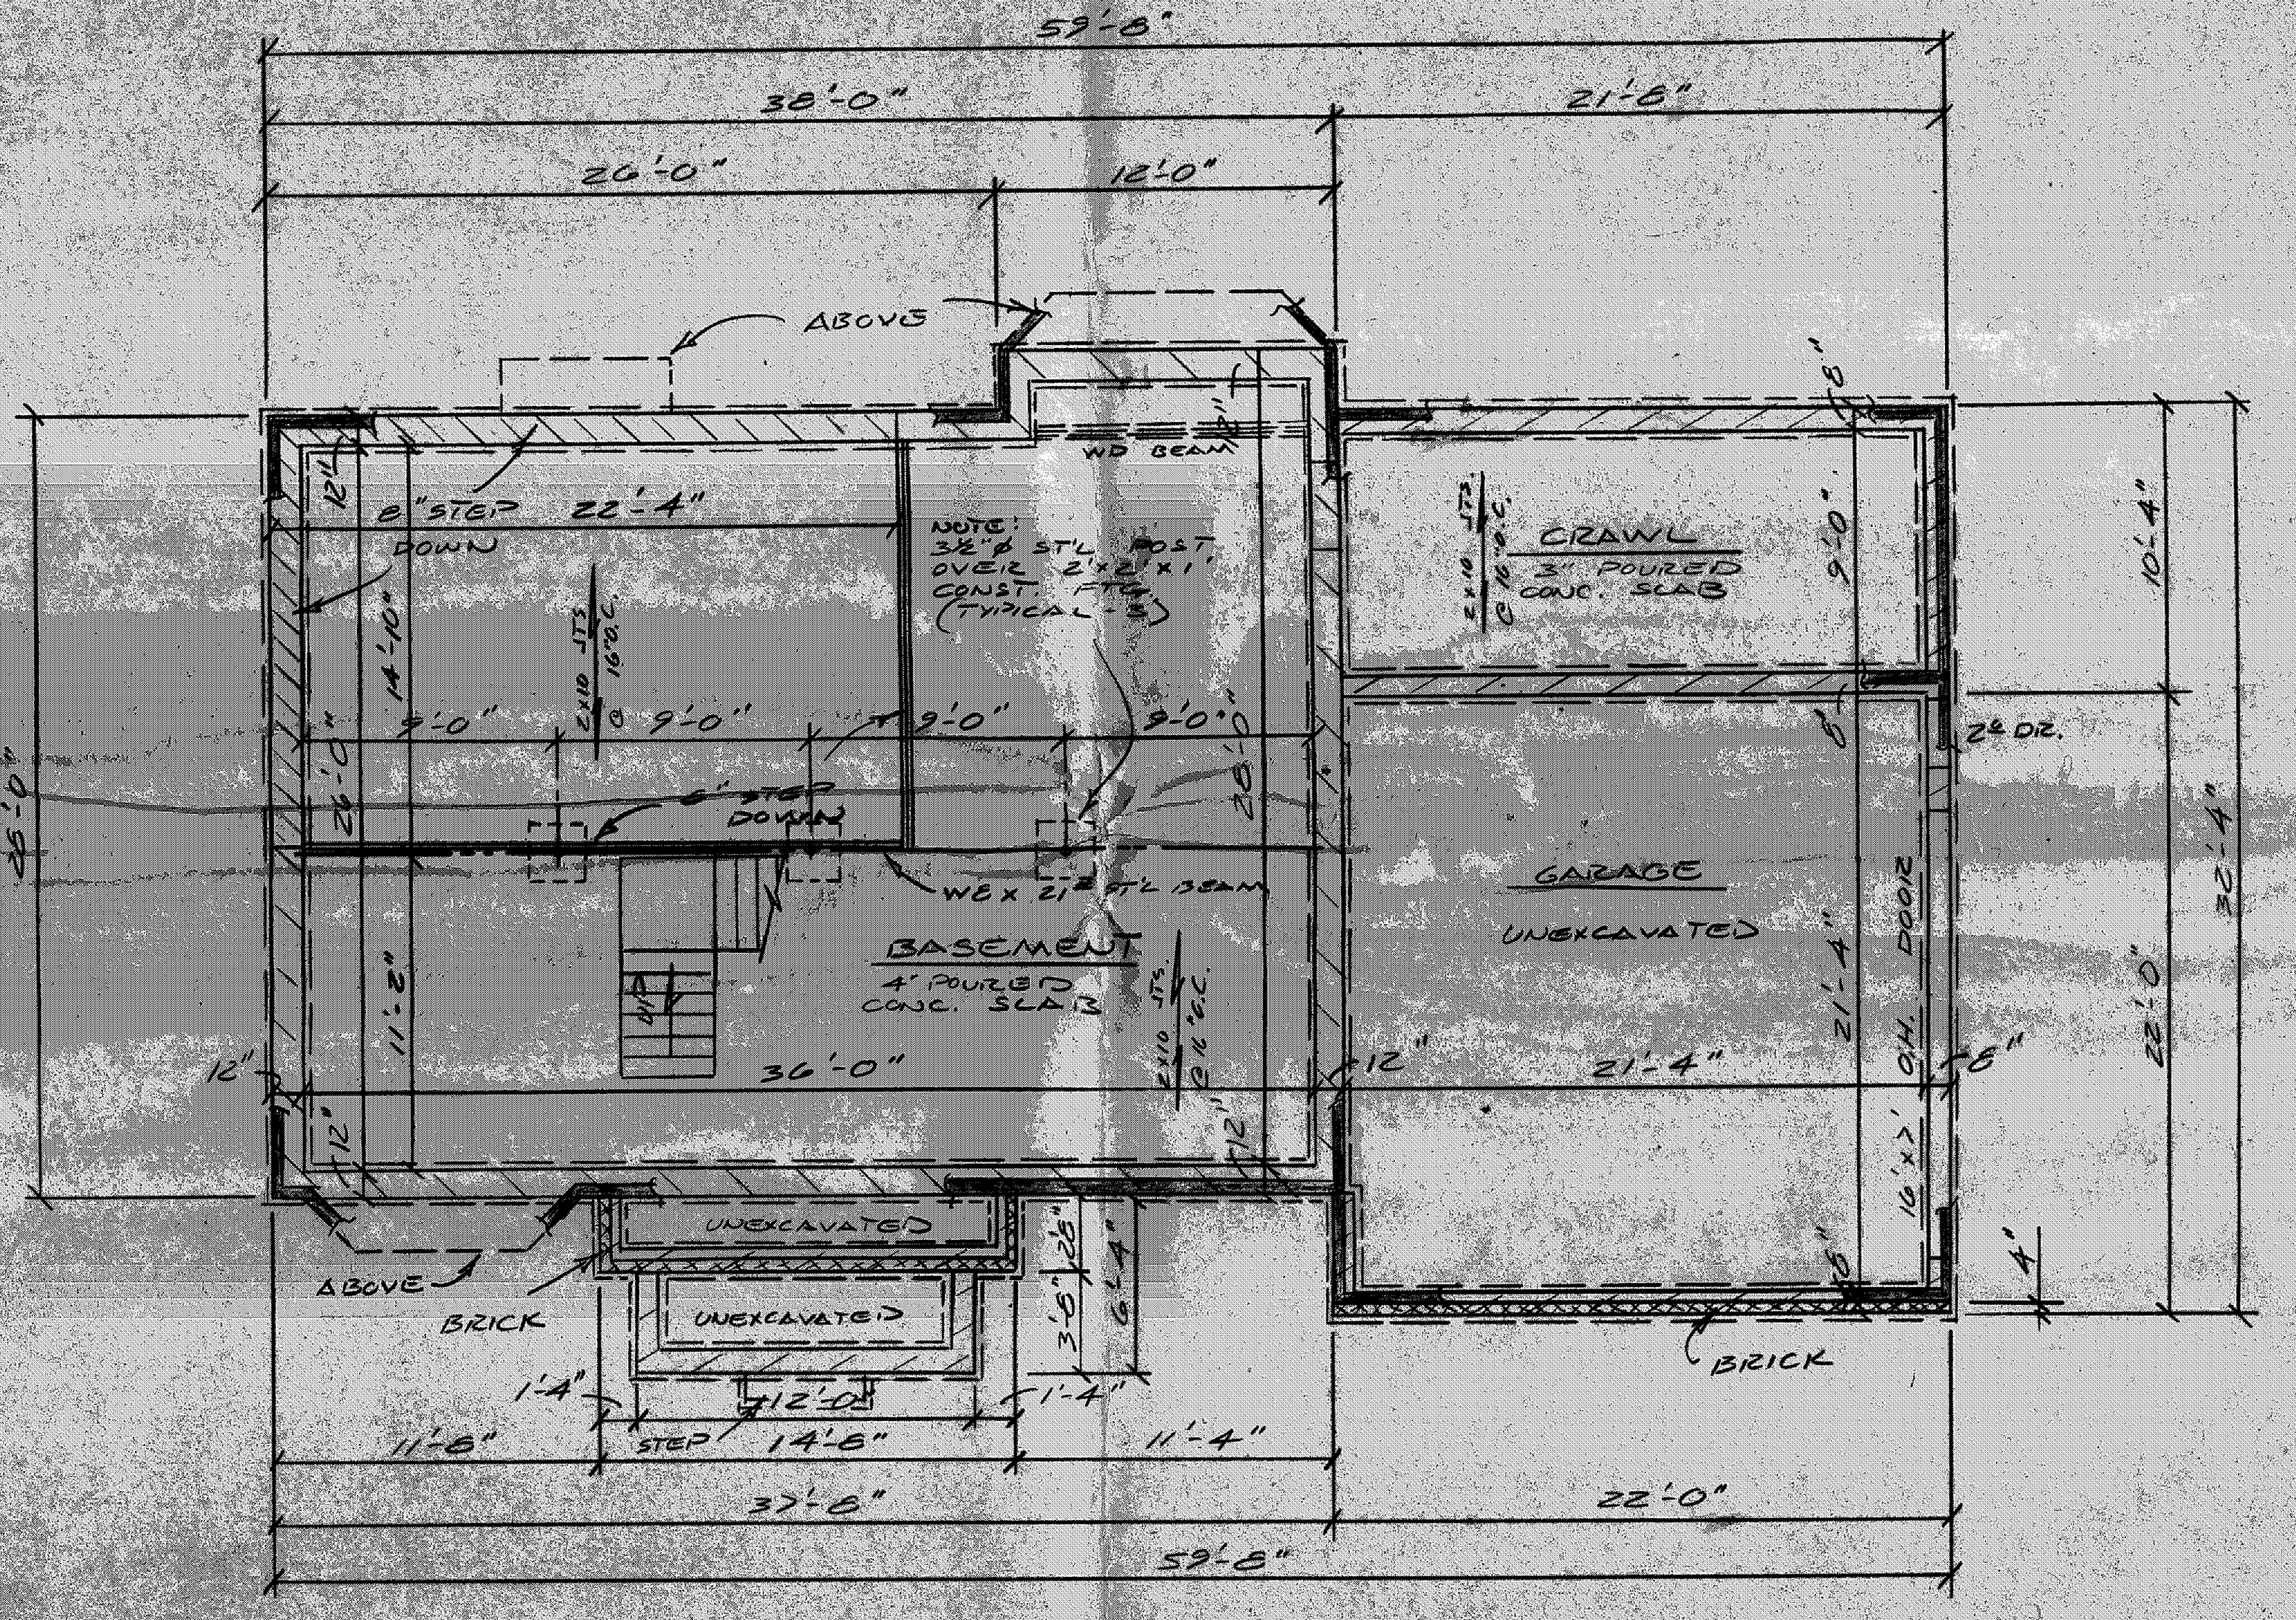

FOUNDATION PLAN

SCALE ¼"=1'-0"