SURVEY \ SITE PLAN

FOR SUBLOT 64

CANYON RIDGE SUBDIVISION

PERRY TOWNSHIP, COUNTY OF LAKE, STATE OF OHIO
RECORDED IN PLAT VOLUME 26 PAGE 10
FOR STEVE KRIVENKI

NOTE
ASSUMED ELEVATION DATUM

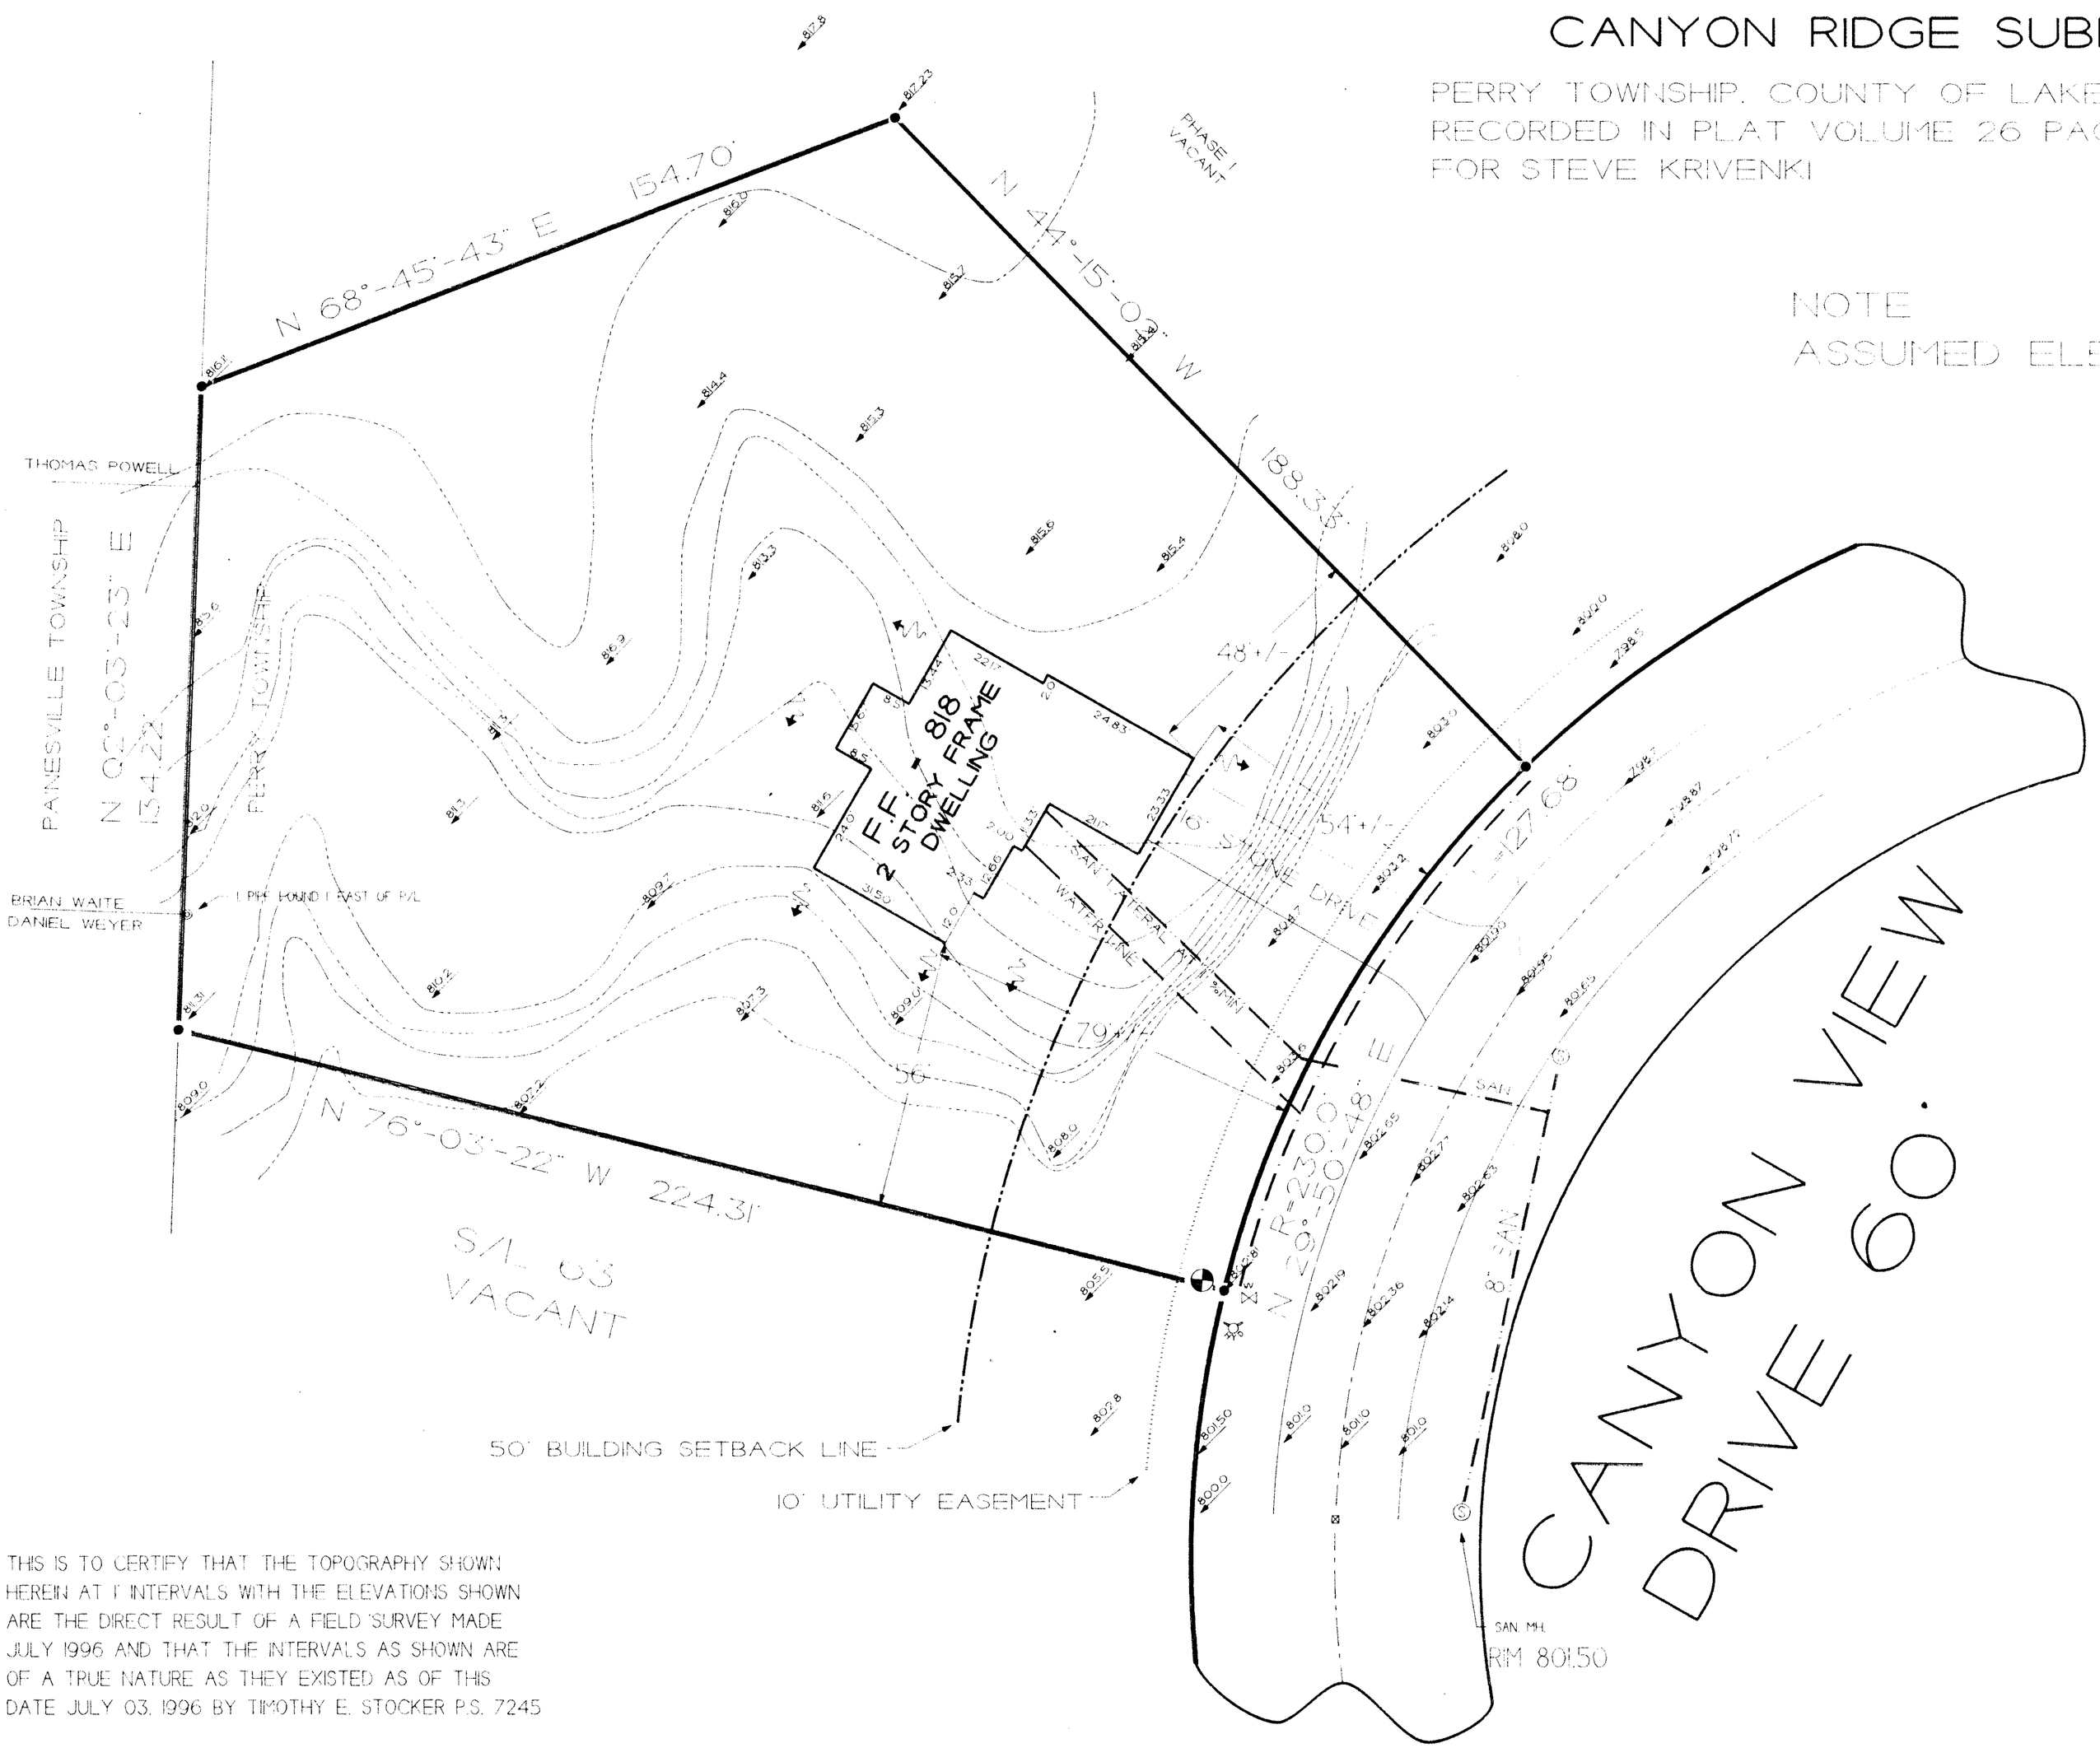

APPROVED
SIDE LINES & SET BACK
PERRY TOWNSHIP ZONING
PERMIT NO. 6527
ZONING INSPECTOR

PLAT BEARINGS

LEGEND

- MONUMENT BOX
- IRON PIN FOUND\SET
- IRON PIPE FOUND\SET
- P.K. NAIL WITH SHINER
- POWER UTILITY POLE
- WATER CONNECTION
- AIR CONDITIONER UNIT
- SANITARY SEWER MANHOLE
- HANDICAPPED PARKING
- TRAFFIC LIGHT
- UTILITY BOX
- GAS METER
- TRAFFIC POLE
- FIRE HYDRANT
- STORM SEWER MANHOLE
- DOWNSPOUT
- STOP SIGN TRAFFIC
- STORM GRATE
- RUNOFF DIRECTION
- TREE
- REPRESENTS FLOW OF TRAFFIC AND DIRECTION
- POLE ANCHOR GUY

GRAPHIC SCALE

(1" = 20' FEET)

THIS IS TO CERTIFY THAT THE TOPOGRAPHY SHOWN HEREIN AT 1' INTERVALS WITH THE ELEVATIONS SHOWN ARE THE DIRECT RESULT OF A FIELD SURVEY MADE JULY 1996 AND THAT THE INTERVALS AS SHOWN ARE OF A TRUE NATURE AS THEY EXISTED AS OF THIS DATE JULY 03, 1996 BY TIMOTHY E. STOCKER P.S. 7245

DESCRIPTION	REVISIONS

STATE OF OHIO
TIMOTHY E. STOCKER
No. 7245
REGISTERED PROFESSIONAL SURVEYOR

CRABBS' SURVEYING SERVICE
MIDLAND BUILDING
10 WEST ERIE STREET, SUITE 101
PAINESVILLE, OHIO 44077
PHONE: (216) 357-5941
FAX: (216) 357-1861
1-800-[illegible]-3968
TIMOTHY E. STOCKER P.S. 7245

COPYRIGHT 1997 CRABBS SURVEYING

DRAWN BY	SCALE	DATE	PRINTED	DRAWING NO.	SHEET NO.
TES	1" = 20'	JUNE 97		1410PLOT	1 \ 1