SITE PLAN
FOR
ANGELORO CONST
BEING SUBLOT NO 7. CASA BELLA
SUBDIVISION. PERRY TWP. OHIO

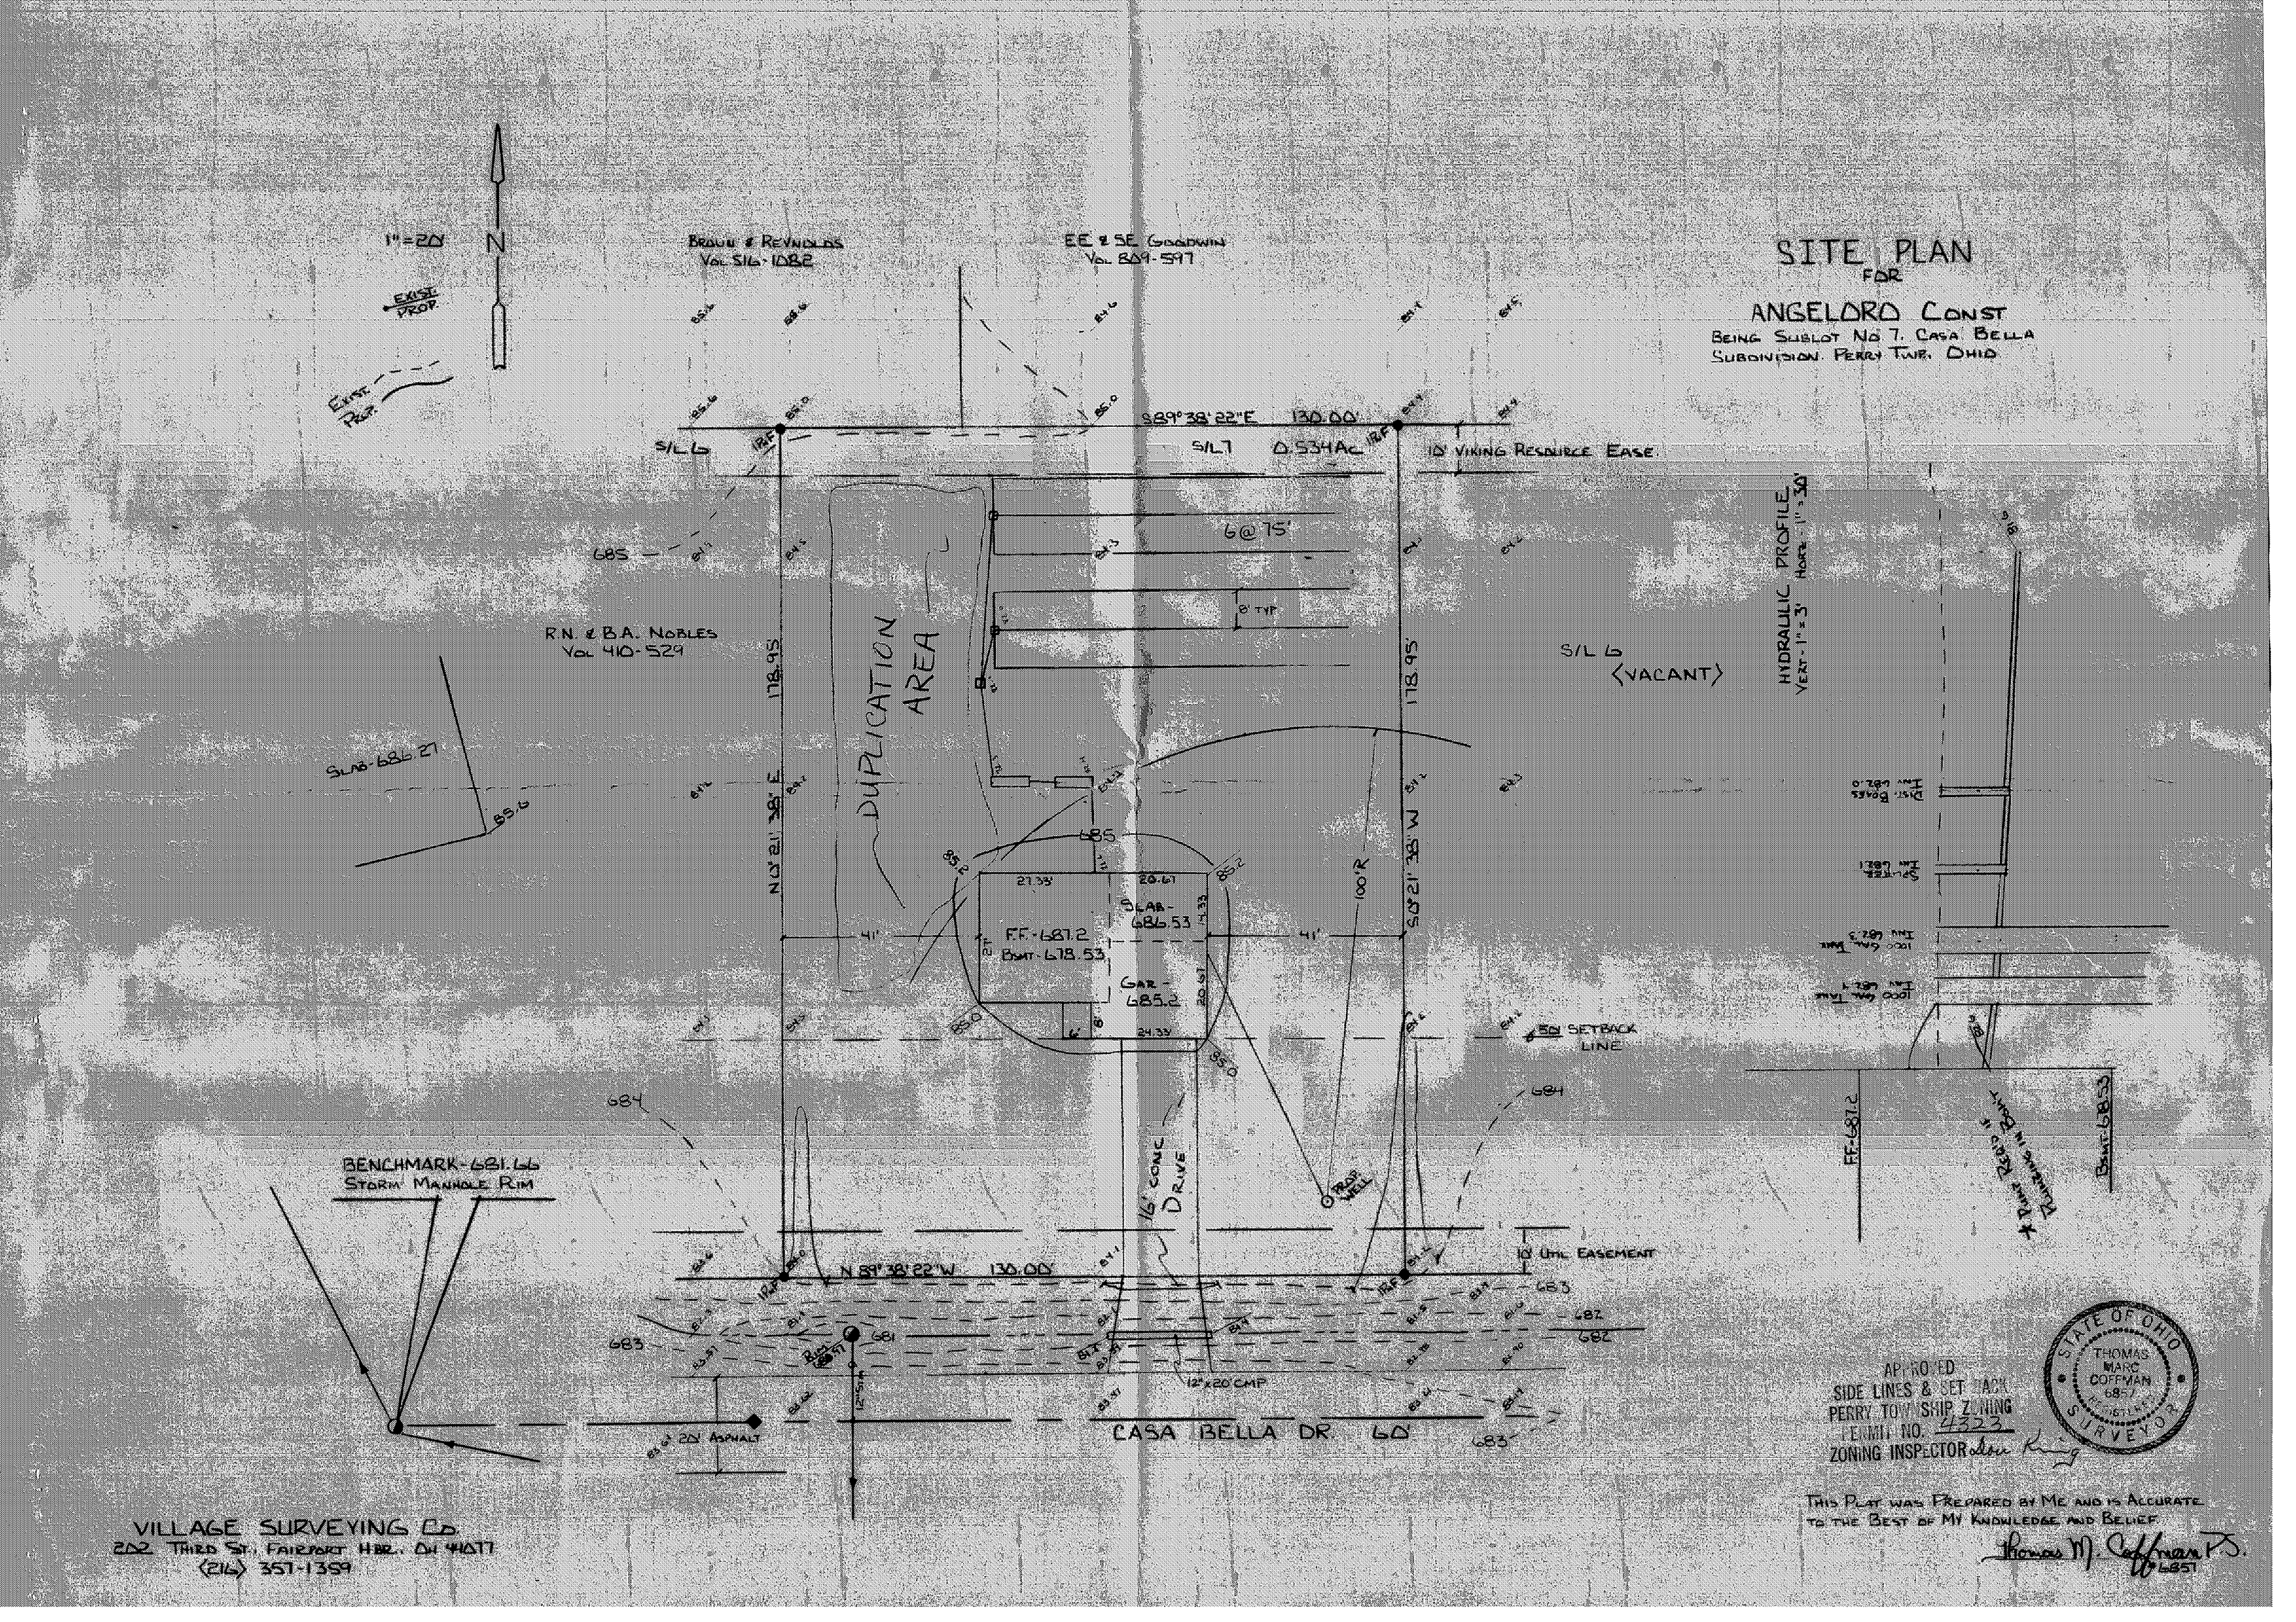

THIS PLAT WAS PREPARED BY ME AND IS ACCURATE TO THE BEST OF MY KNOWLEDGE AND BELIEF.

Thomas M. Coffman P.S. #6857

VILLAGE SURVEYING CO.
202 THIRD ST. FAIRPORT HBR., OH 44077
(216) 357-1359