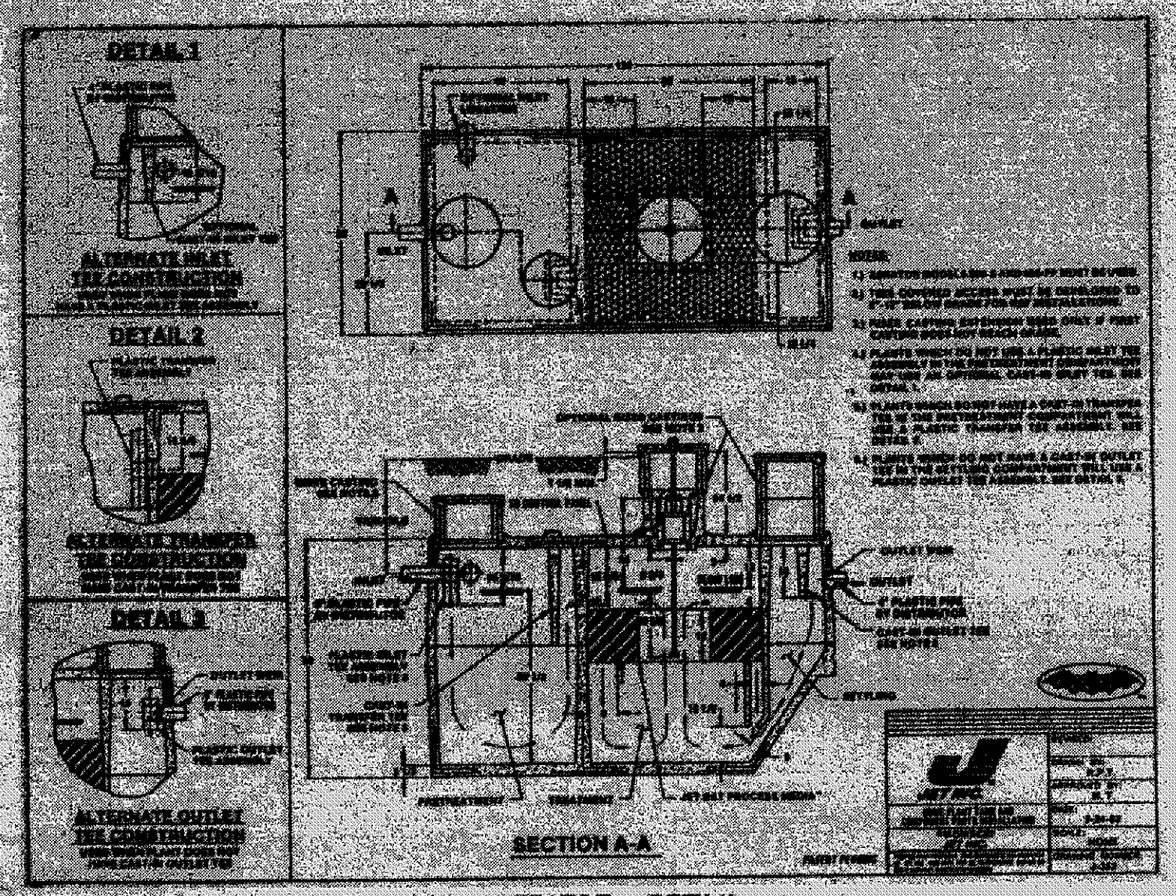

AERATOR DETAIL

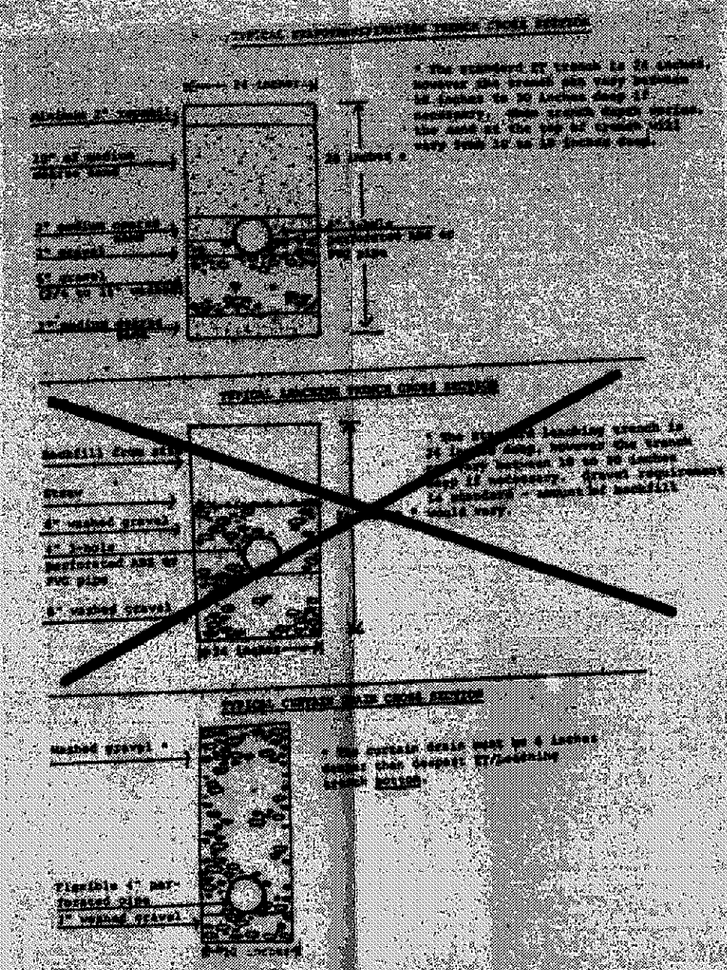

TYPICAL TRENCHING DETAILS

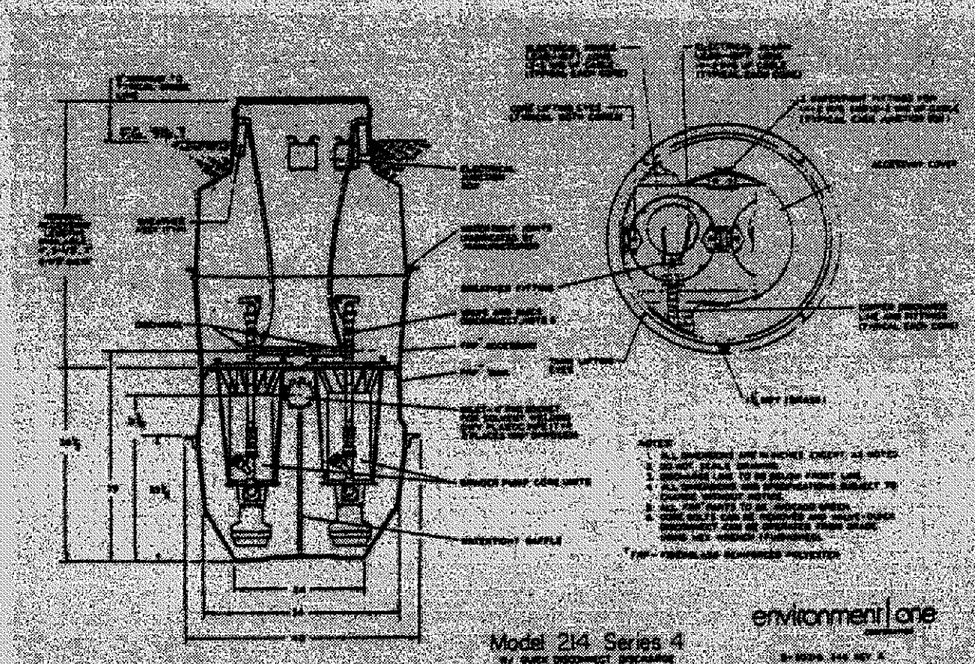

DOSING TANK DETAIL

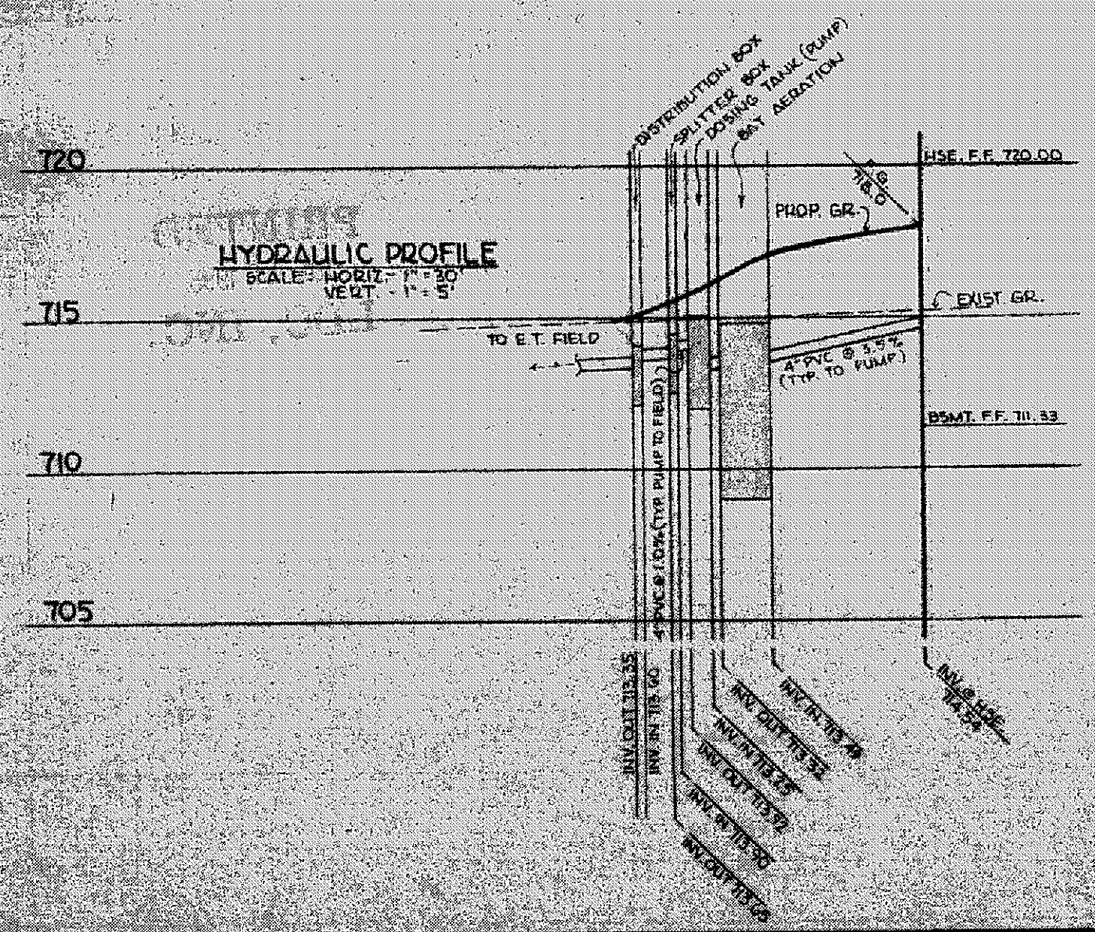

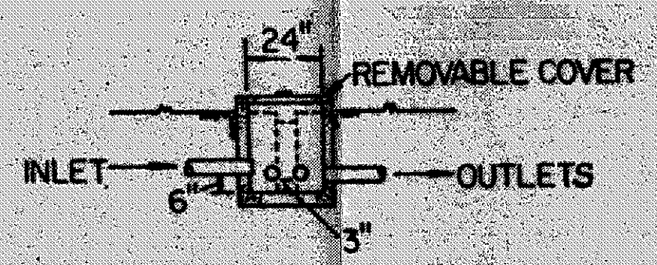

DISTRIBUTION BOX SECTION

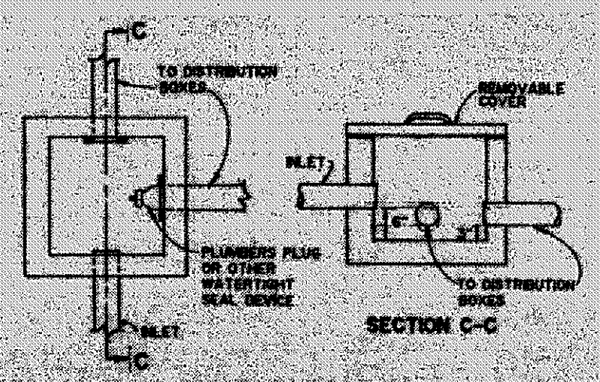

SPLITTER BOX DETAIL

SHT. 2 / OF 2
DRAWING No.
RCBLD15C