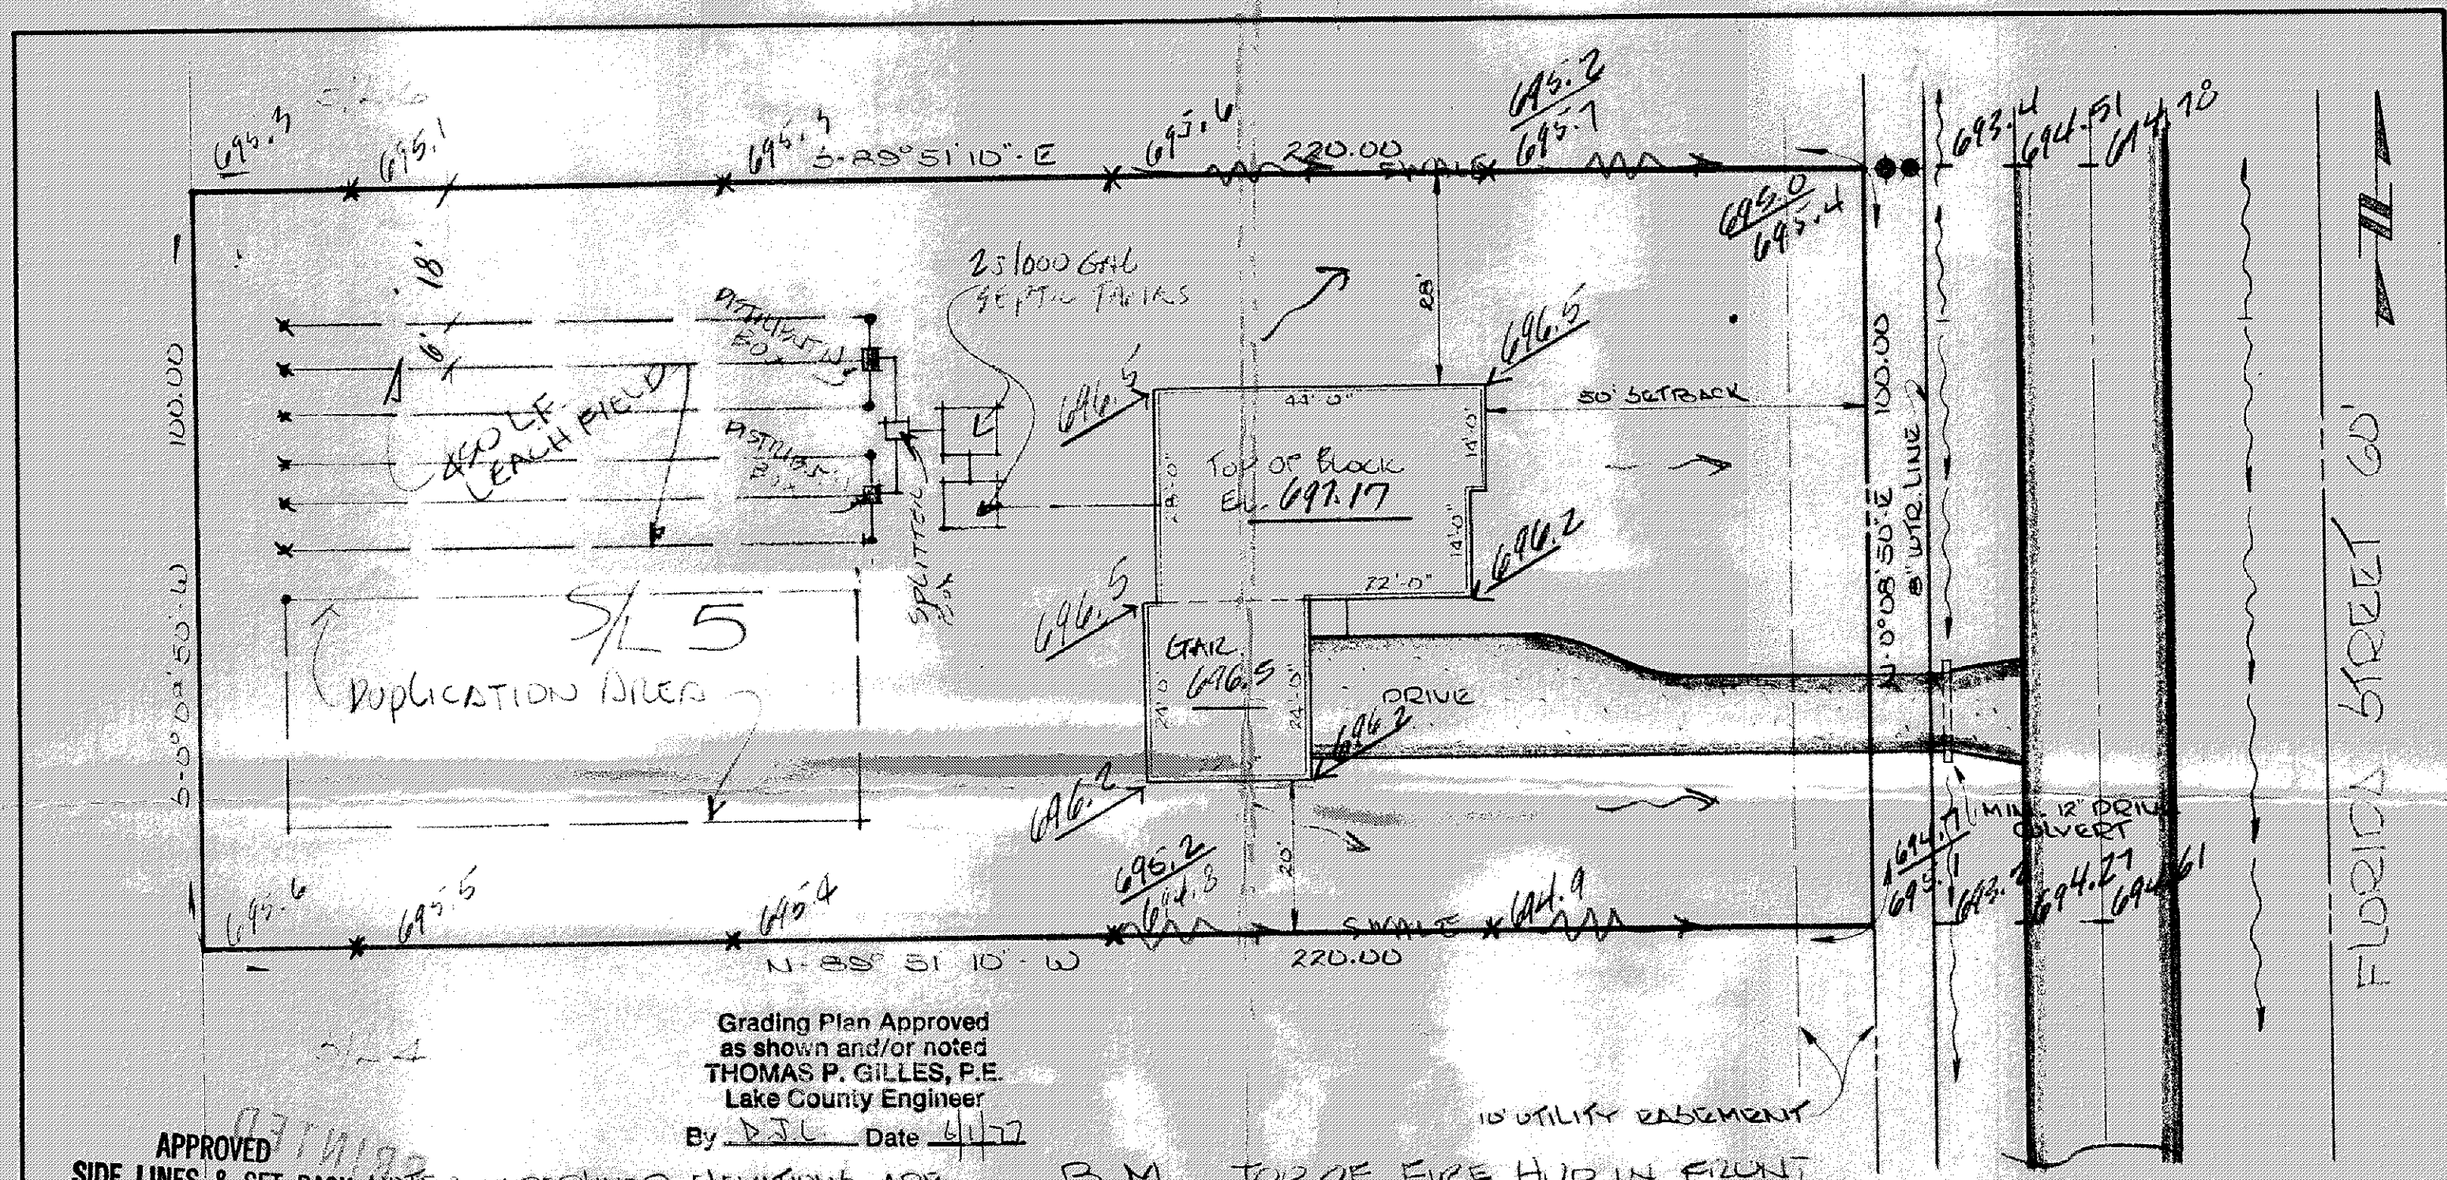

Grading Plan Approved
as shown and/or noted
THOMAS P. GILLES, P.E.
Lake County Engineer
By DJL Date 6/1/77

APPROVED
SIDE LINES & SET BACK
PERRY TOWNSHIP ZONING
PERMIT NO. 1908
ZONING INSPECTOR R.W. Belanhous

DESIGN CERTIFICATION

THIS PLAT WAS PREPARED BY ME, AND IS CORRECT TO THE BEST OF MY KNOWLEDGE AND BELIEF

REG. SURVEYOR NO.

AS BUILT CERTIFICATION

I HEREBY CERTIFY THAT THE CIRCLED GRADES ARE EXISTING FINISH GRADES CHECKED IN THE FIELD ON _____ AND THAT SURVEY IS CORRECT TO THE BEST OF MY KNOWLEDGE AND BELIEF

REG. SURVEYOR NO.

COLPETZER · WOODS
CONSULTANTS, INC.
180 SOUTH STATE STREET • PAINESVILLE, OHIO 44077 • (216) 357-7569

DATE MAY 1977
SCALE 1" = 20'
DRWN BY DEL
CHKD BY EL
JOB NO 77-013
FB ____ PG ____

SITE PLAN FOR:
CASEMENT HOMES
1281 MADISON AVE. PVILLE. OHIO
PARCEL SUBLOT 5 IN BIRCHFIELD MEADOWS SUBD. IN PERRY TOWNSHIP, OHIO