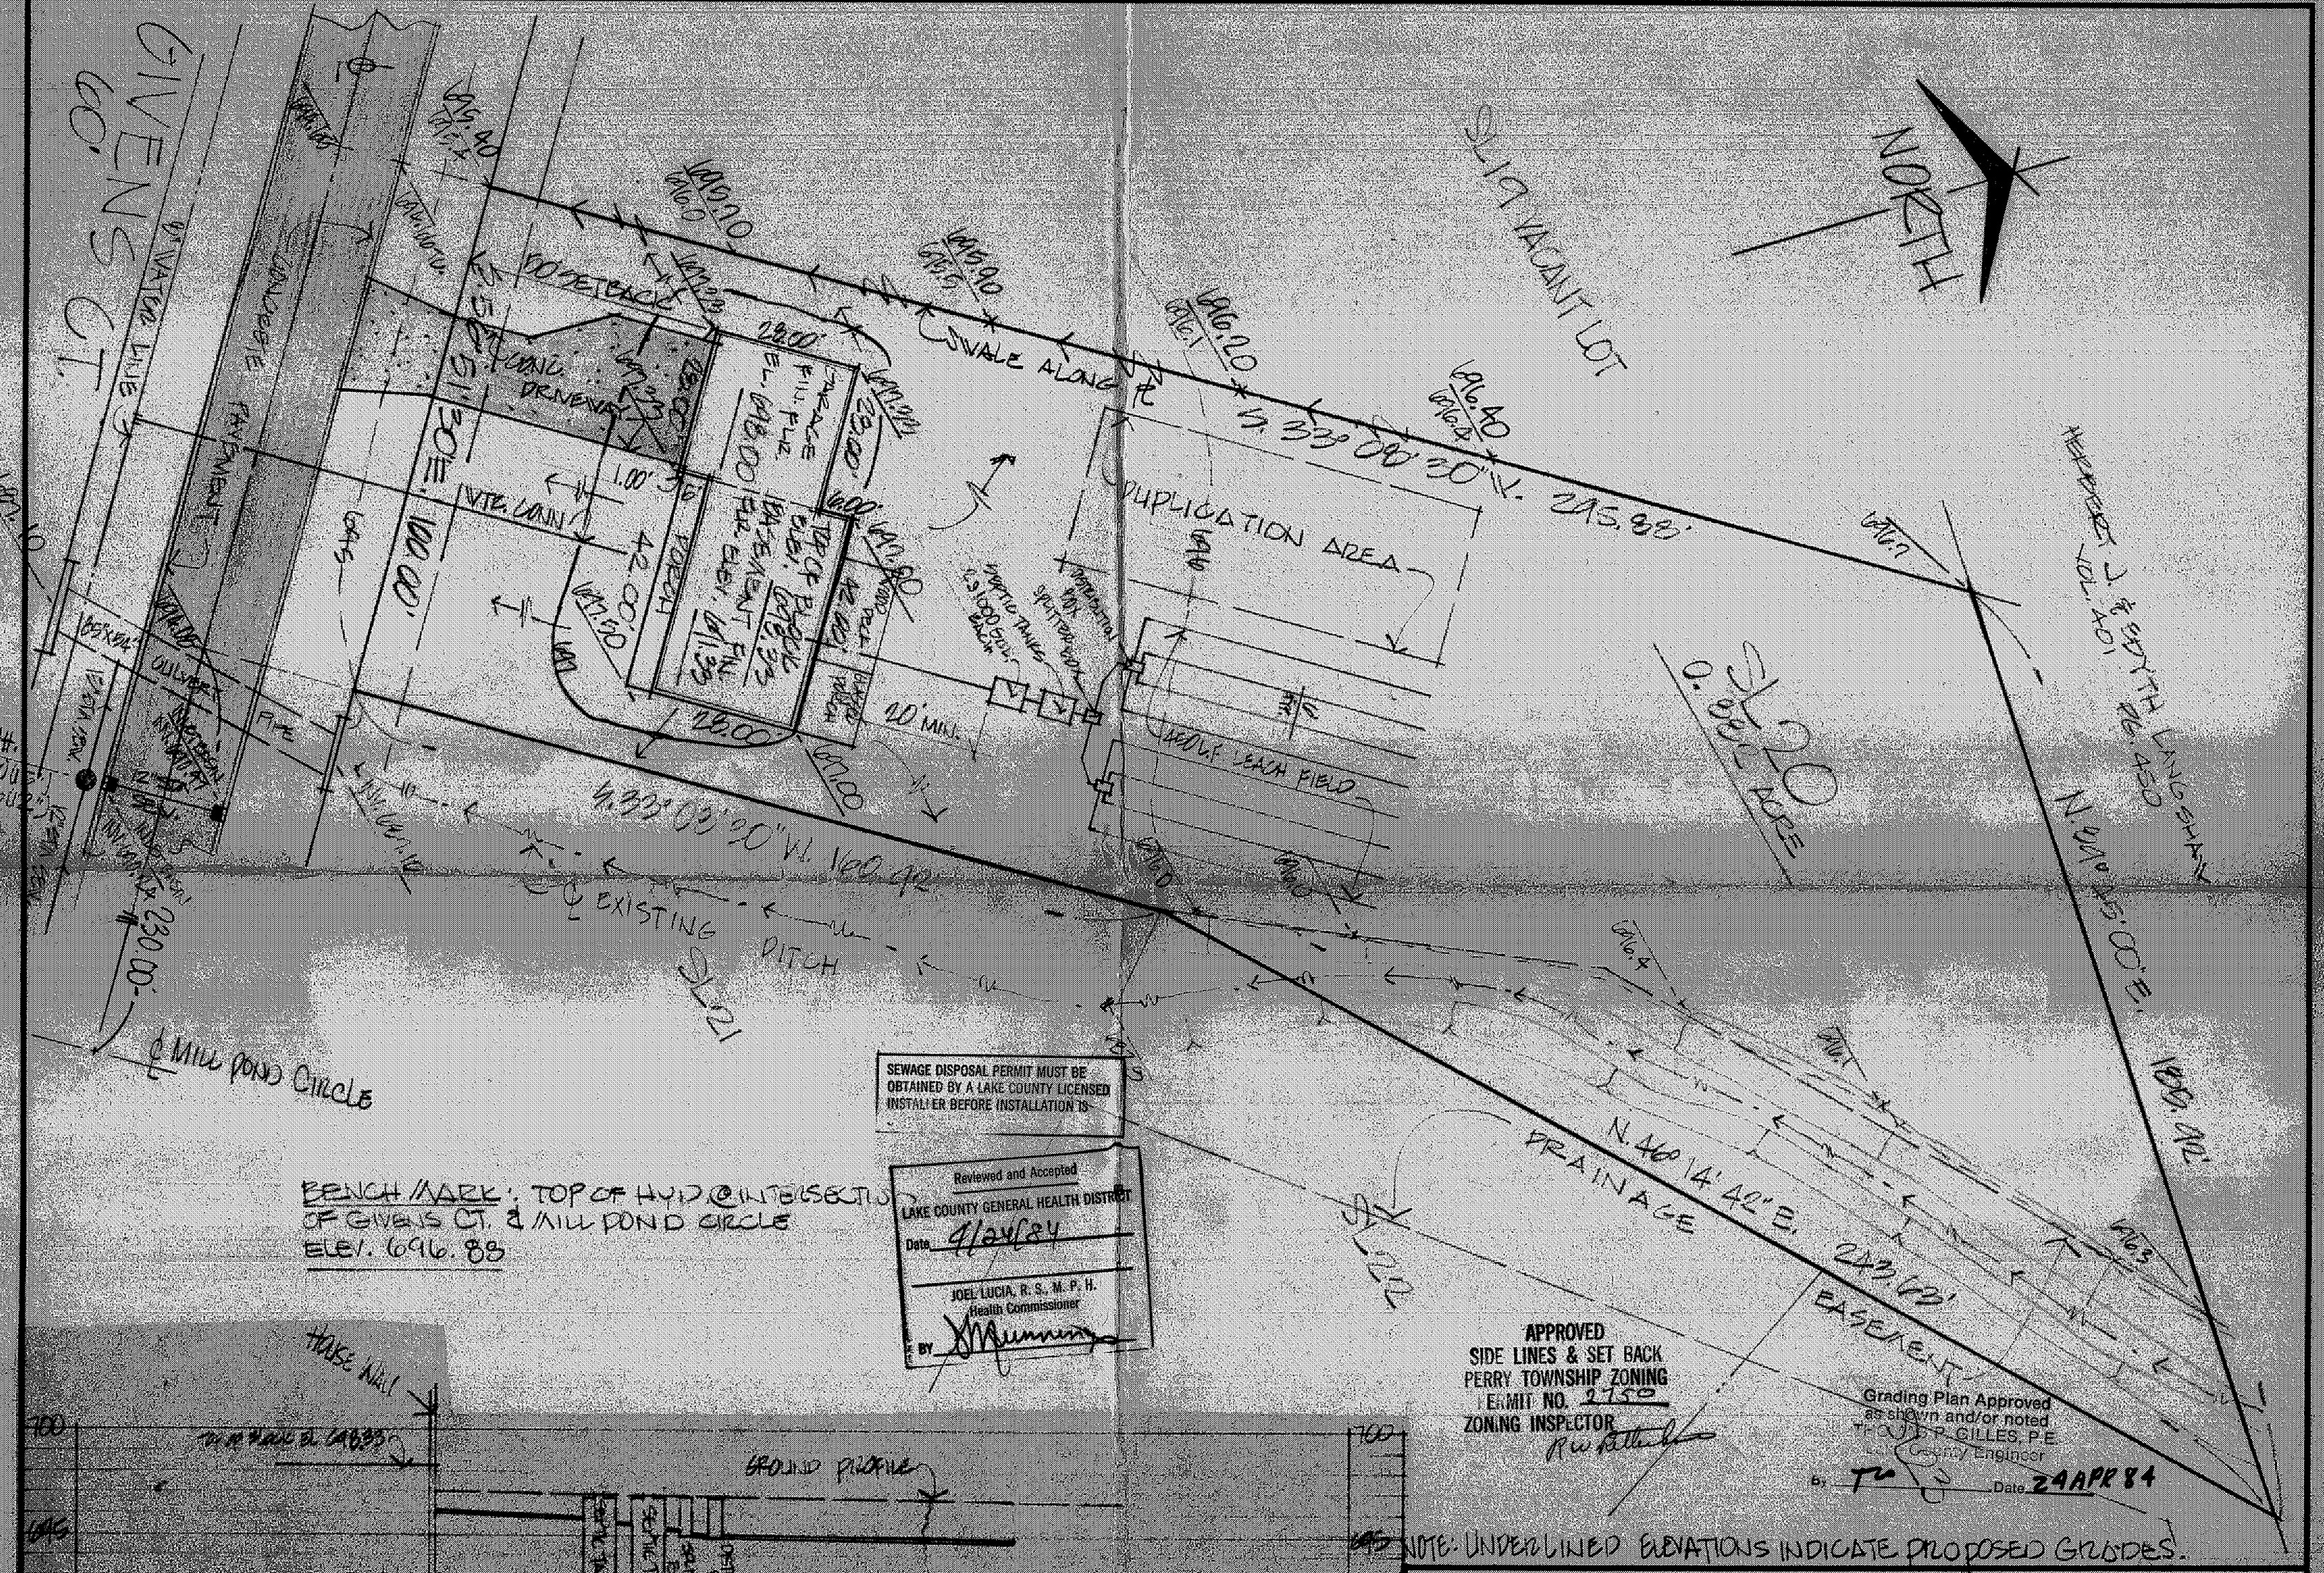

SITE PLAN FOR:

CASEMENT HOMES

1251 MADISON AVE PAINESVILLE, OHIO

PERRY SUBLOT NO. 20 IN OAKBROOK VILLAGE SUBDIVISION, PERRY TWP. OHIO.

DATE 3/26/84
SCALE 1"=20'
DRAWN BY CDB
CHK'D BY #

COLPETZER · WOODS
CONSULTANTS, INC.
MENTOR, OHIO 44060

SHEET 1 OF 1

CONTRACT NO.