NOTES:

1. 100.00 / 100.00 PROPOSED GROUND GRADES / EXISTING GROUND GRADES
2. OVERLAND DRAINAGE FLOW
3. T.B.M. ~ TOP OF HYD. IN FRONT OF SUBLOT Nº 10 ELV. 100.00
4. — — (97) — — EXI. CONTOUR LINES.
5. ——— (97) ——— PROP. CONTOUR LINES.

— PLOT PLAN —

FRED WENDEL

OF SUBLOT 11 IN THE KLANN SUBDIVISION AS RECORDED IN VOL. K, PG. 97 L.C.M.R.,

BEREA TOWNSHIP, OHIO

SCALE: 1" = 30'

JUNE, 1978

FRANK A. THOMAS & ASSOC. INC.

CONSULTING ENGINEERS

WILLOUGHBY, OHIO

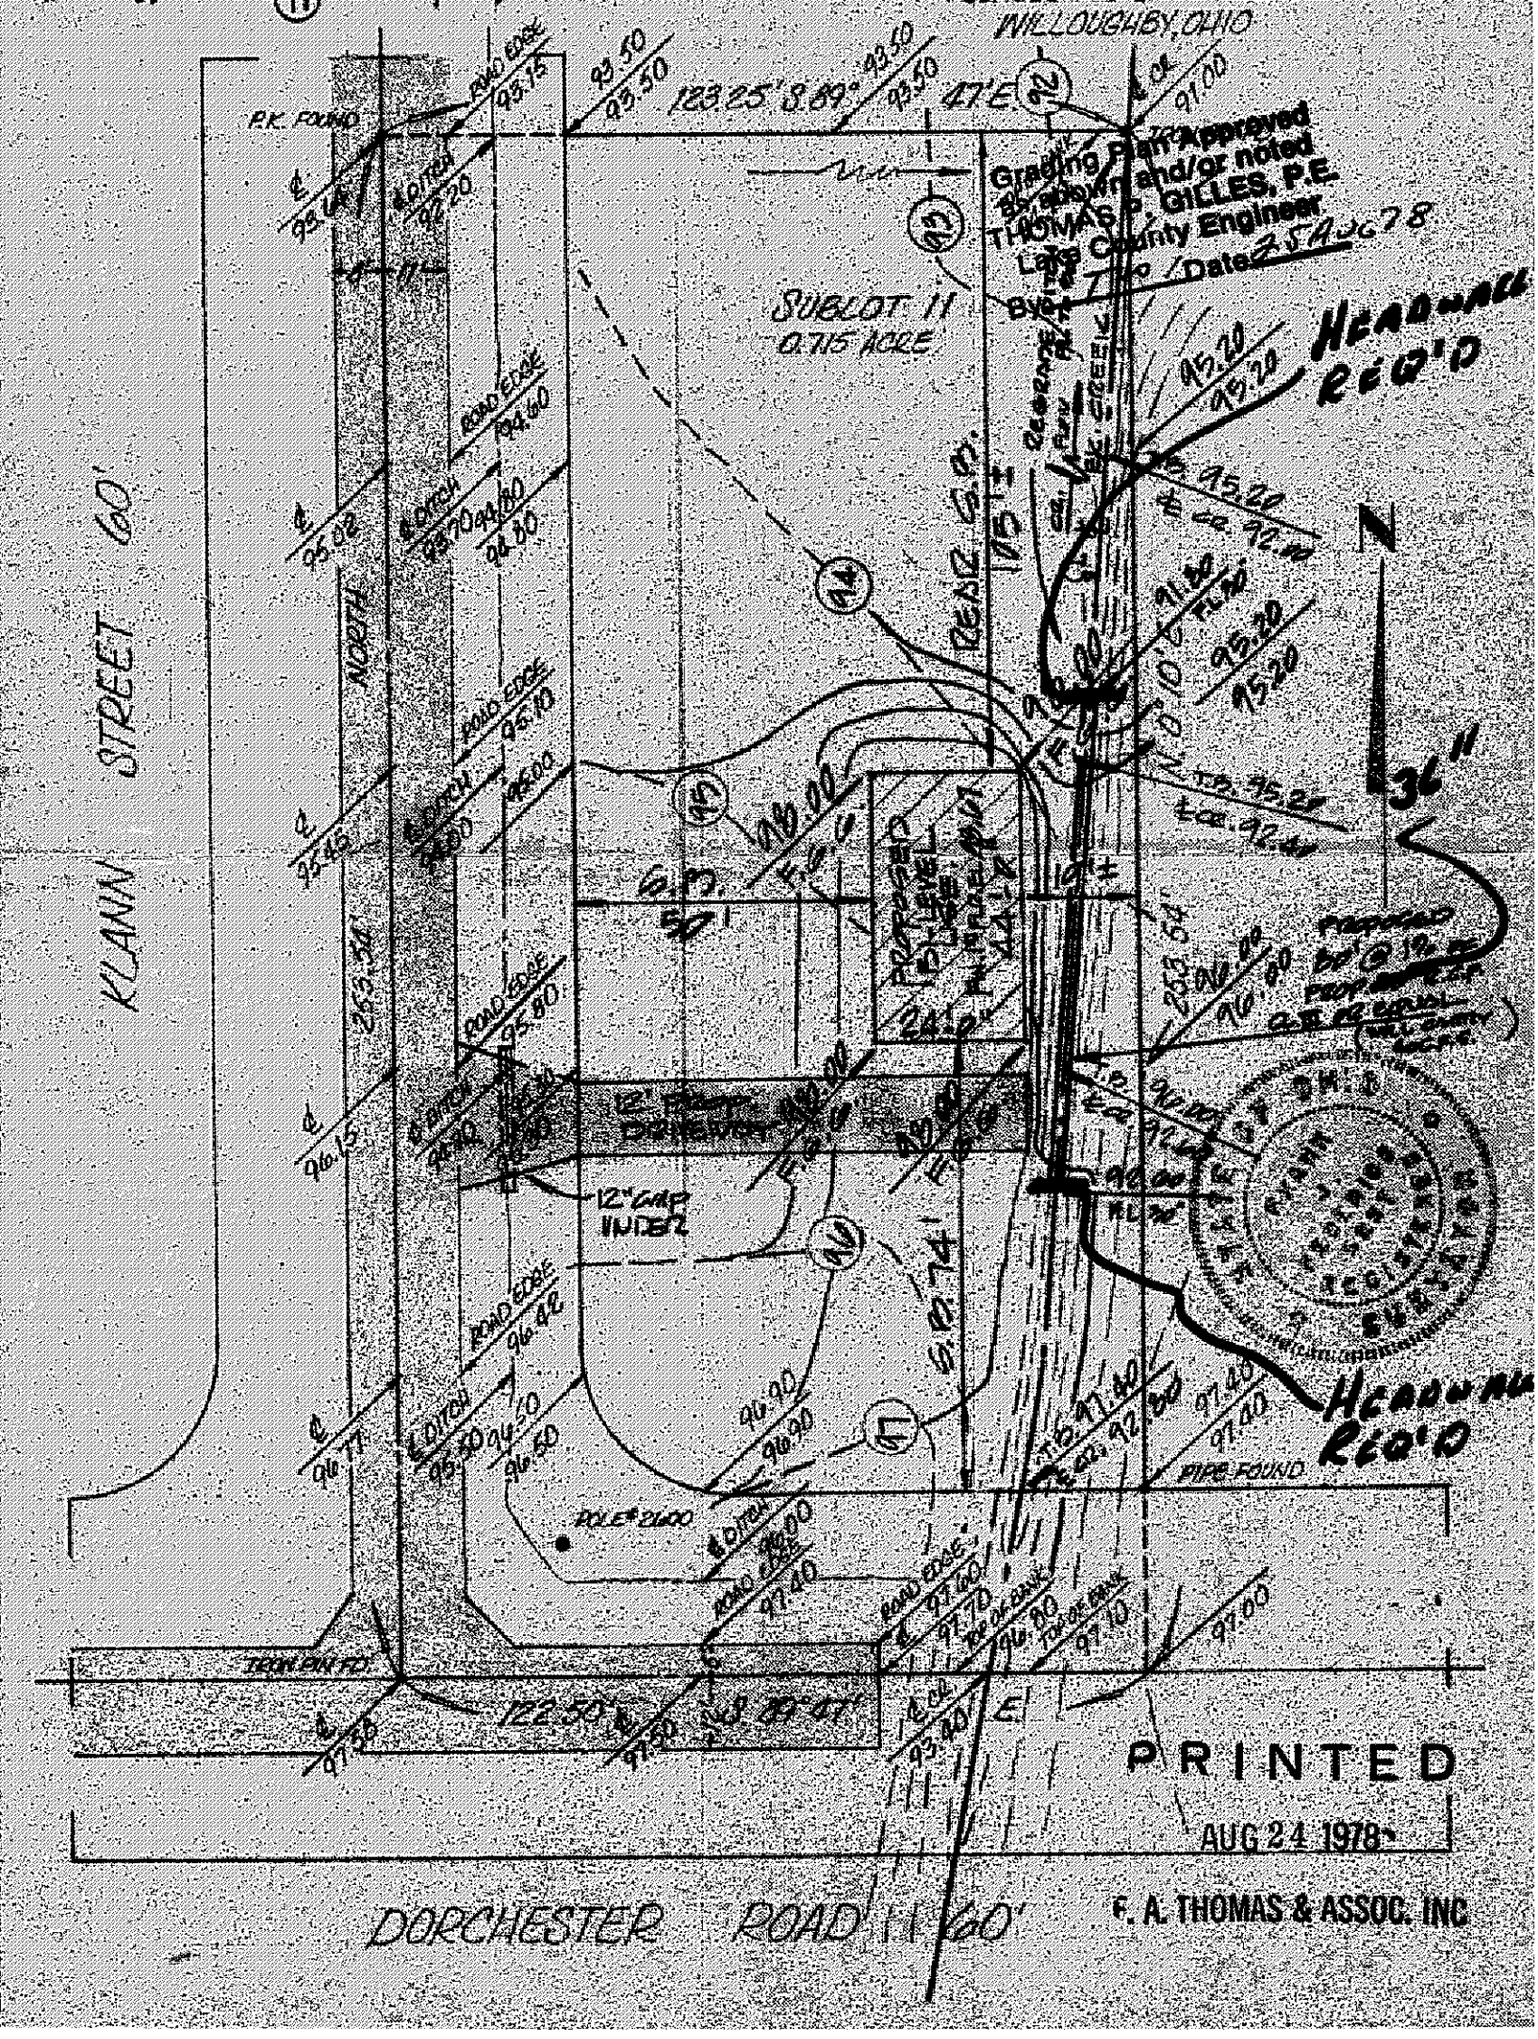

F. A. THOMAS & ASSOC. INC