Landrew – Lane Rd.

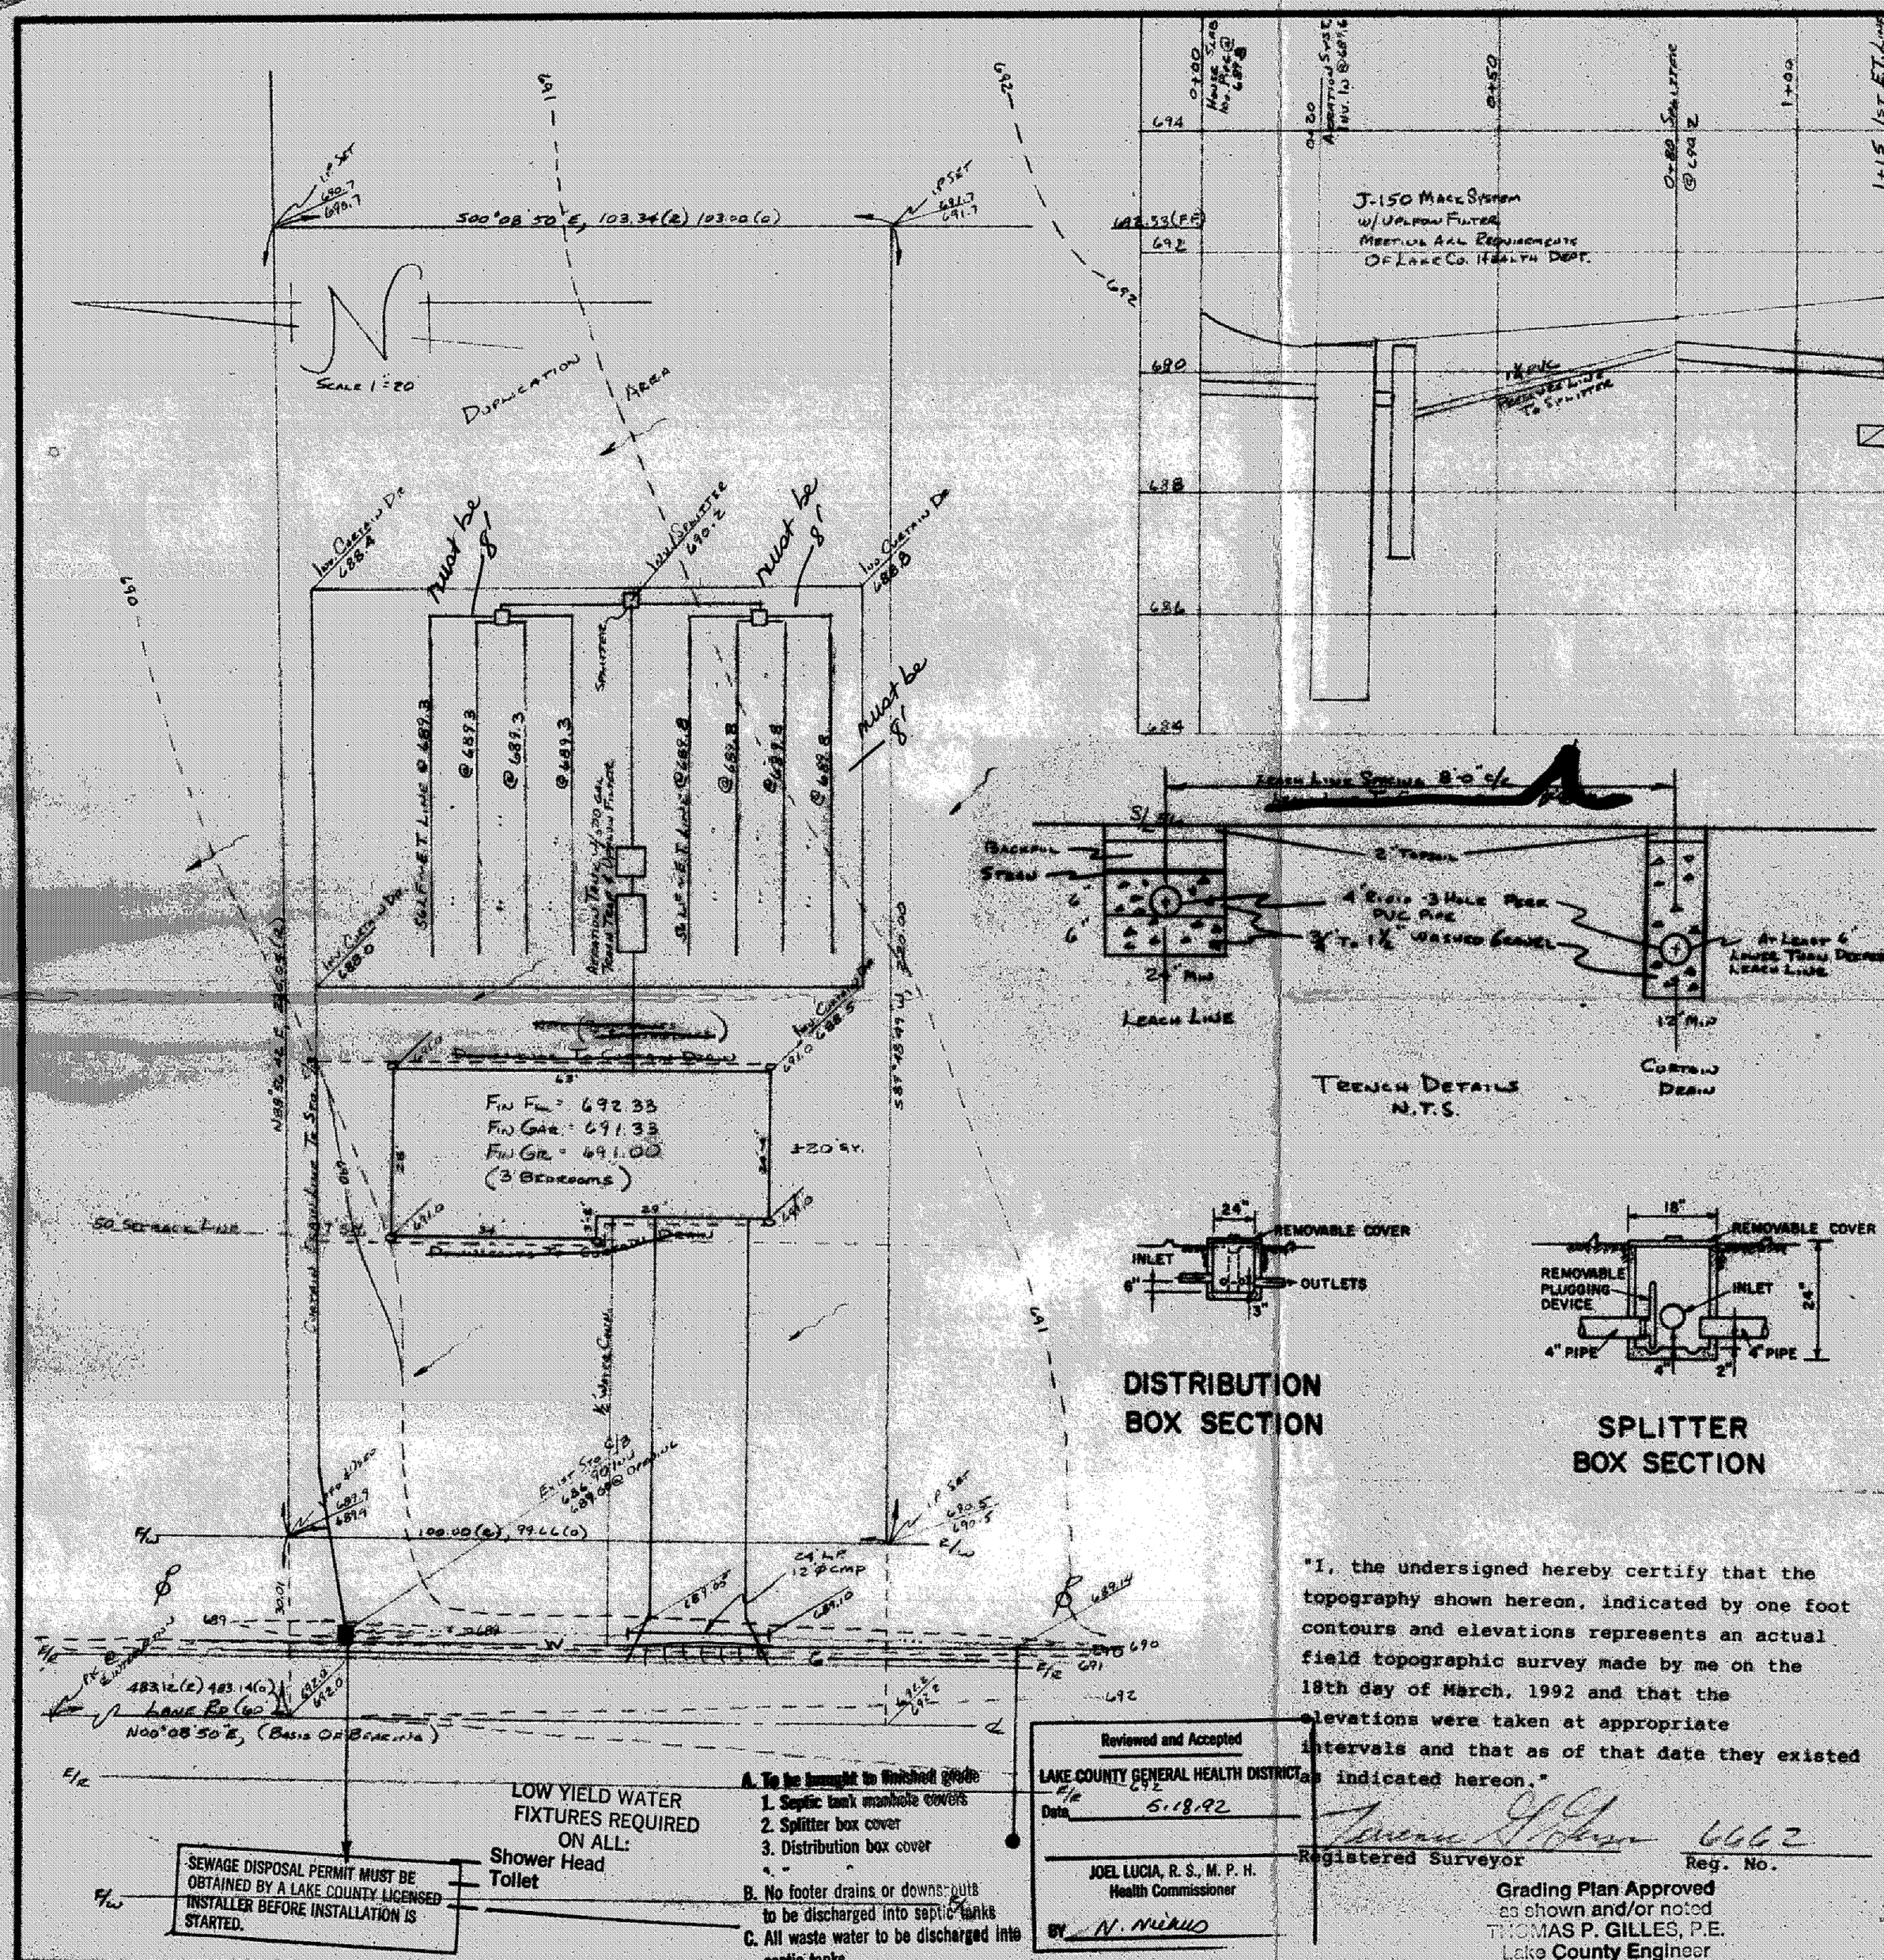

"I, the undersigned hereby certify that the topography shown hereon, indicated by one foot contours and elevations represents an actual field topographic survey made by me on the 18th day of March, 1992 and that the elevations were taken at appropriate intervals and that as of that date they existed as indicated hereon."

Registered Surveyor — Reg. No. 6662

SITE PLAN

Perry Twp — Lake County, Ohio

for: Landrew Homes (Client / Owner)

686 Bank St. — Painesville, O 44077
Address / Street — City / Zip

Subdivision	Sublot No.	Lot	Tract
Bloomfield Meadows	55		

Volume	Page	Street
V	32-1	Lane Rd

Permanent Parcel No.

CERTIFICATION

THIS PLAT WAS PREPARED BY ME, AND IS CORRECT TO THE BEST OF MY KNOWLEDGE.

Terrence G. Gerson — PS 6662
Name — Registration No.

LEGEND

- Sanitary Manhole
- Storm Manhole
- Inlet or Catch Basin
- Hydrant
- Existing Contours
- Proposed Contours
- Exist. Elev. 100.00 / 100.00 Prop. Elev.
- Water Valve (Gas)
- Water Meter (Gas)
- As Built Elevation (1000)
- Indicates Direction of Surface Drainage

"AS BUILT" CERTIFICATION

I, HEREBY CERTIFY THAT THE CIRCLED GRADES ARE EXISTING FINISHED GRADES CHECKED IN THE FIELD ON _____, '9___ AND ARE CORRECT TO THE BEST OF MY KNOWLEDGE

Name — Registration No.

Plan Prepared By
WRG Wm. R. Gray, Associates, Inc.

Revisions	Drawn By: T.G.G.	Scale: 1" = 20	Phone No. 946-1616
	Checked By:	Date: 25 Mar 92	Drawing No.