PREPARED FOR:

HORST ZITTKOWSKI
1250 EAST 276TH STREET
EUCLID, OHIO

BEING PART OF THE ORIGINAL PERRY TOWNSHIP, LOT No 74, IN PERRY, OHIO.

PREPARED BY:

WM. R. GRAY ASSOC. INC.
7547 MENTOR AVENUE
MENTOR OHIO

CERTIFICATION:

I HEREBY CERTIFY THAT THIS PLAT IS CORRECT TO THE BEST OF MY KNOWLEDGE.

BY: Wm R Gray.
WM. R. GRAY REG. SURV. #2752

DATE: FEB. 8, 1977 SCALE 1" = 20'
REV.: APRIL 26, 1977 (SEPTIC)
REV: MAY 3, 1977 (SEPTIC TANK & WELL LOCATION)

STATE OF OHIO
WM. R. GRAY
2752
REGISTERED
PROFESSIONAL SURVEYOR

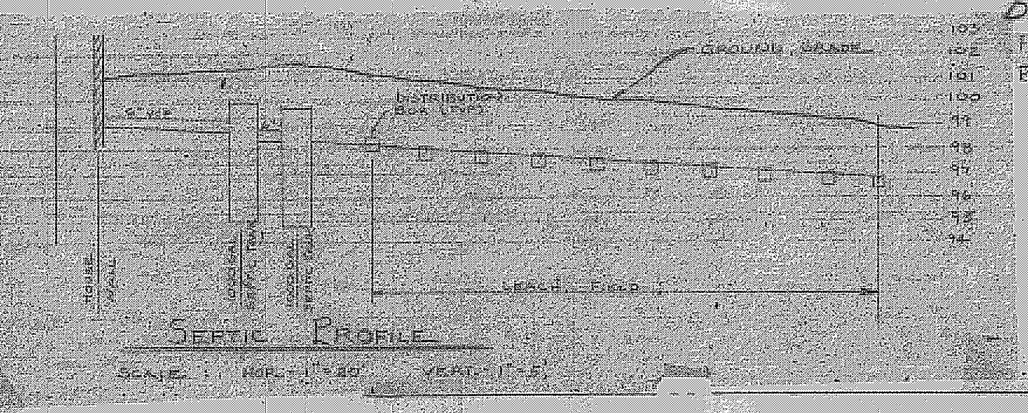

SEPTIC PROFILE

SCALE: HOR. 1"=20' VERT. 1"=5'

PROPOSED ACCESS ROAD 60'

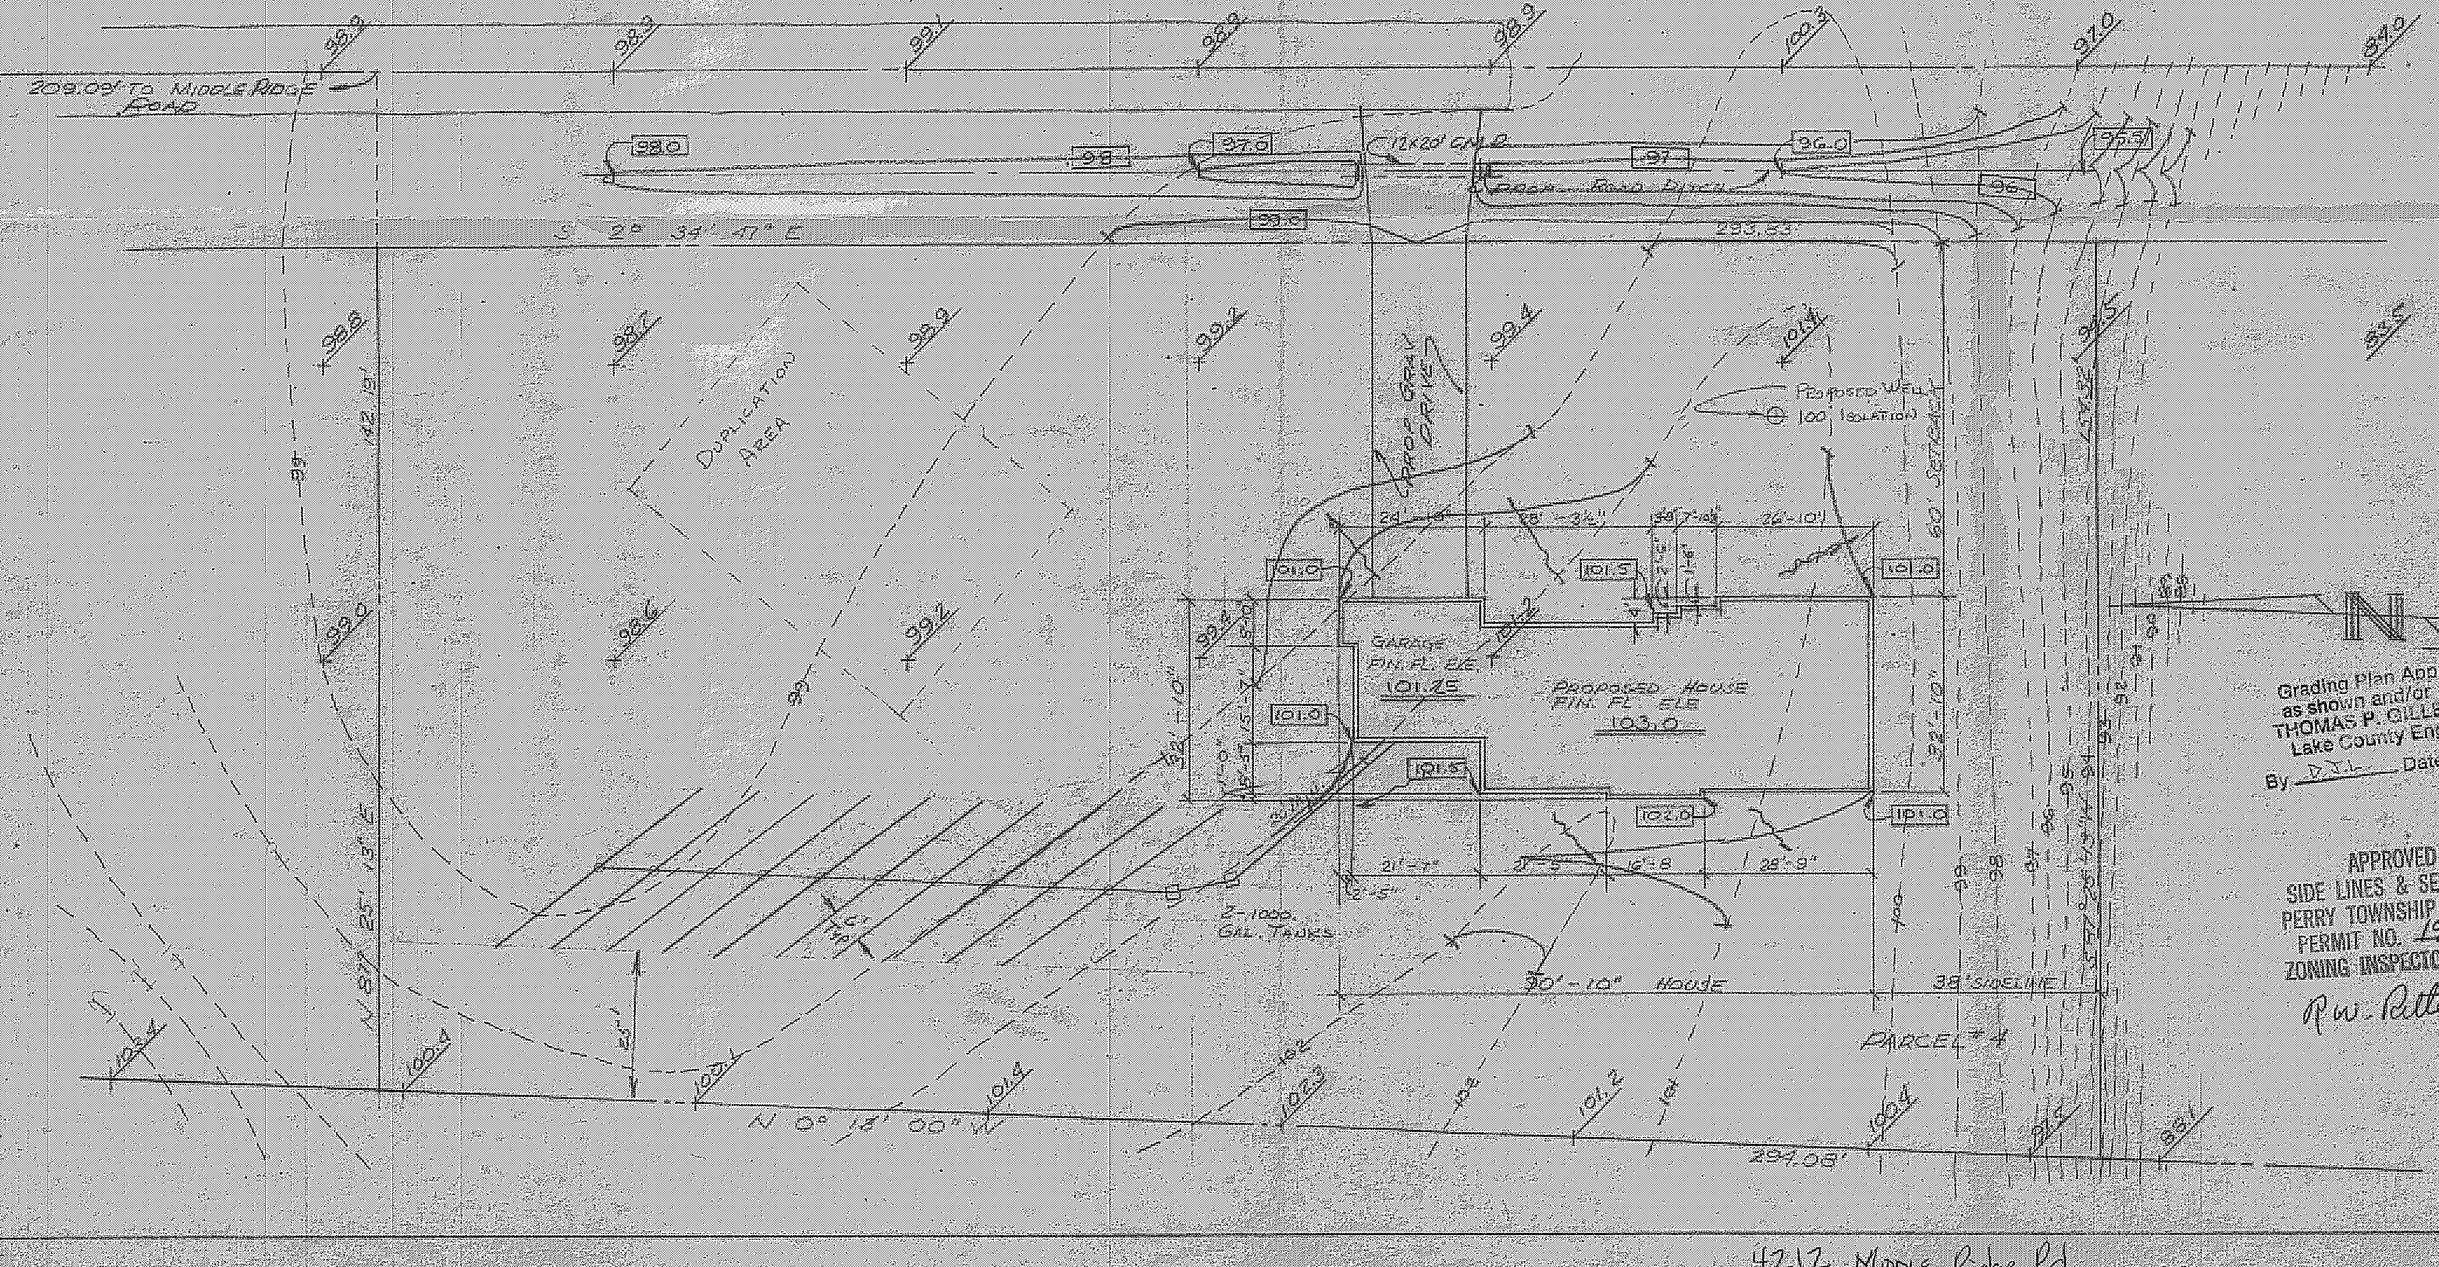

Grading Plan Approved
as shown and/or noted
THOMAS P. GILLES, P.E.
Lake County Engineer
By _____ Date 5/19/77

APPROVED
SIDE LINES & SET BACK
PERRY TOWNSHIP ZONING
PERMIT NO. 1903
ZONING INSPECTOR
R.W. Rittenhouse