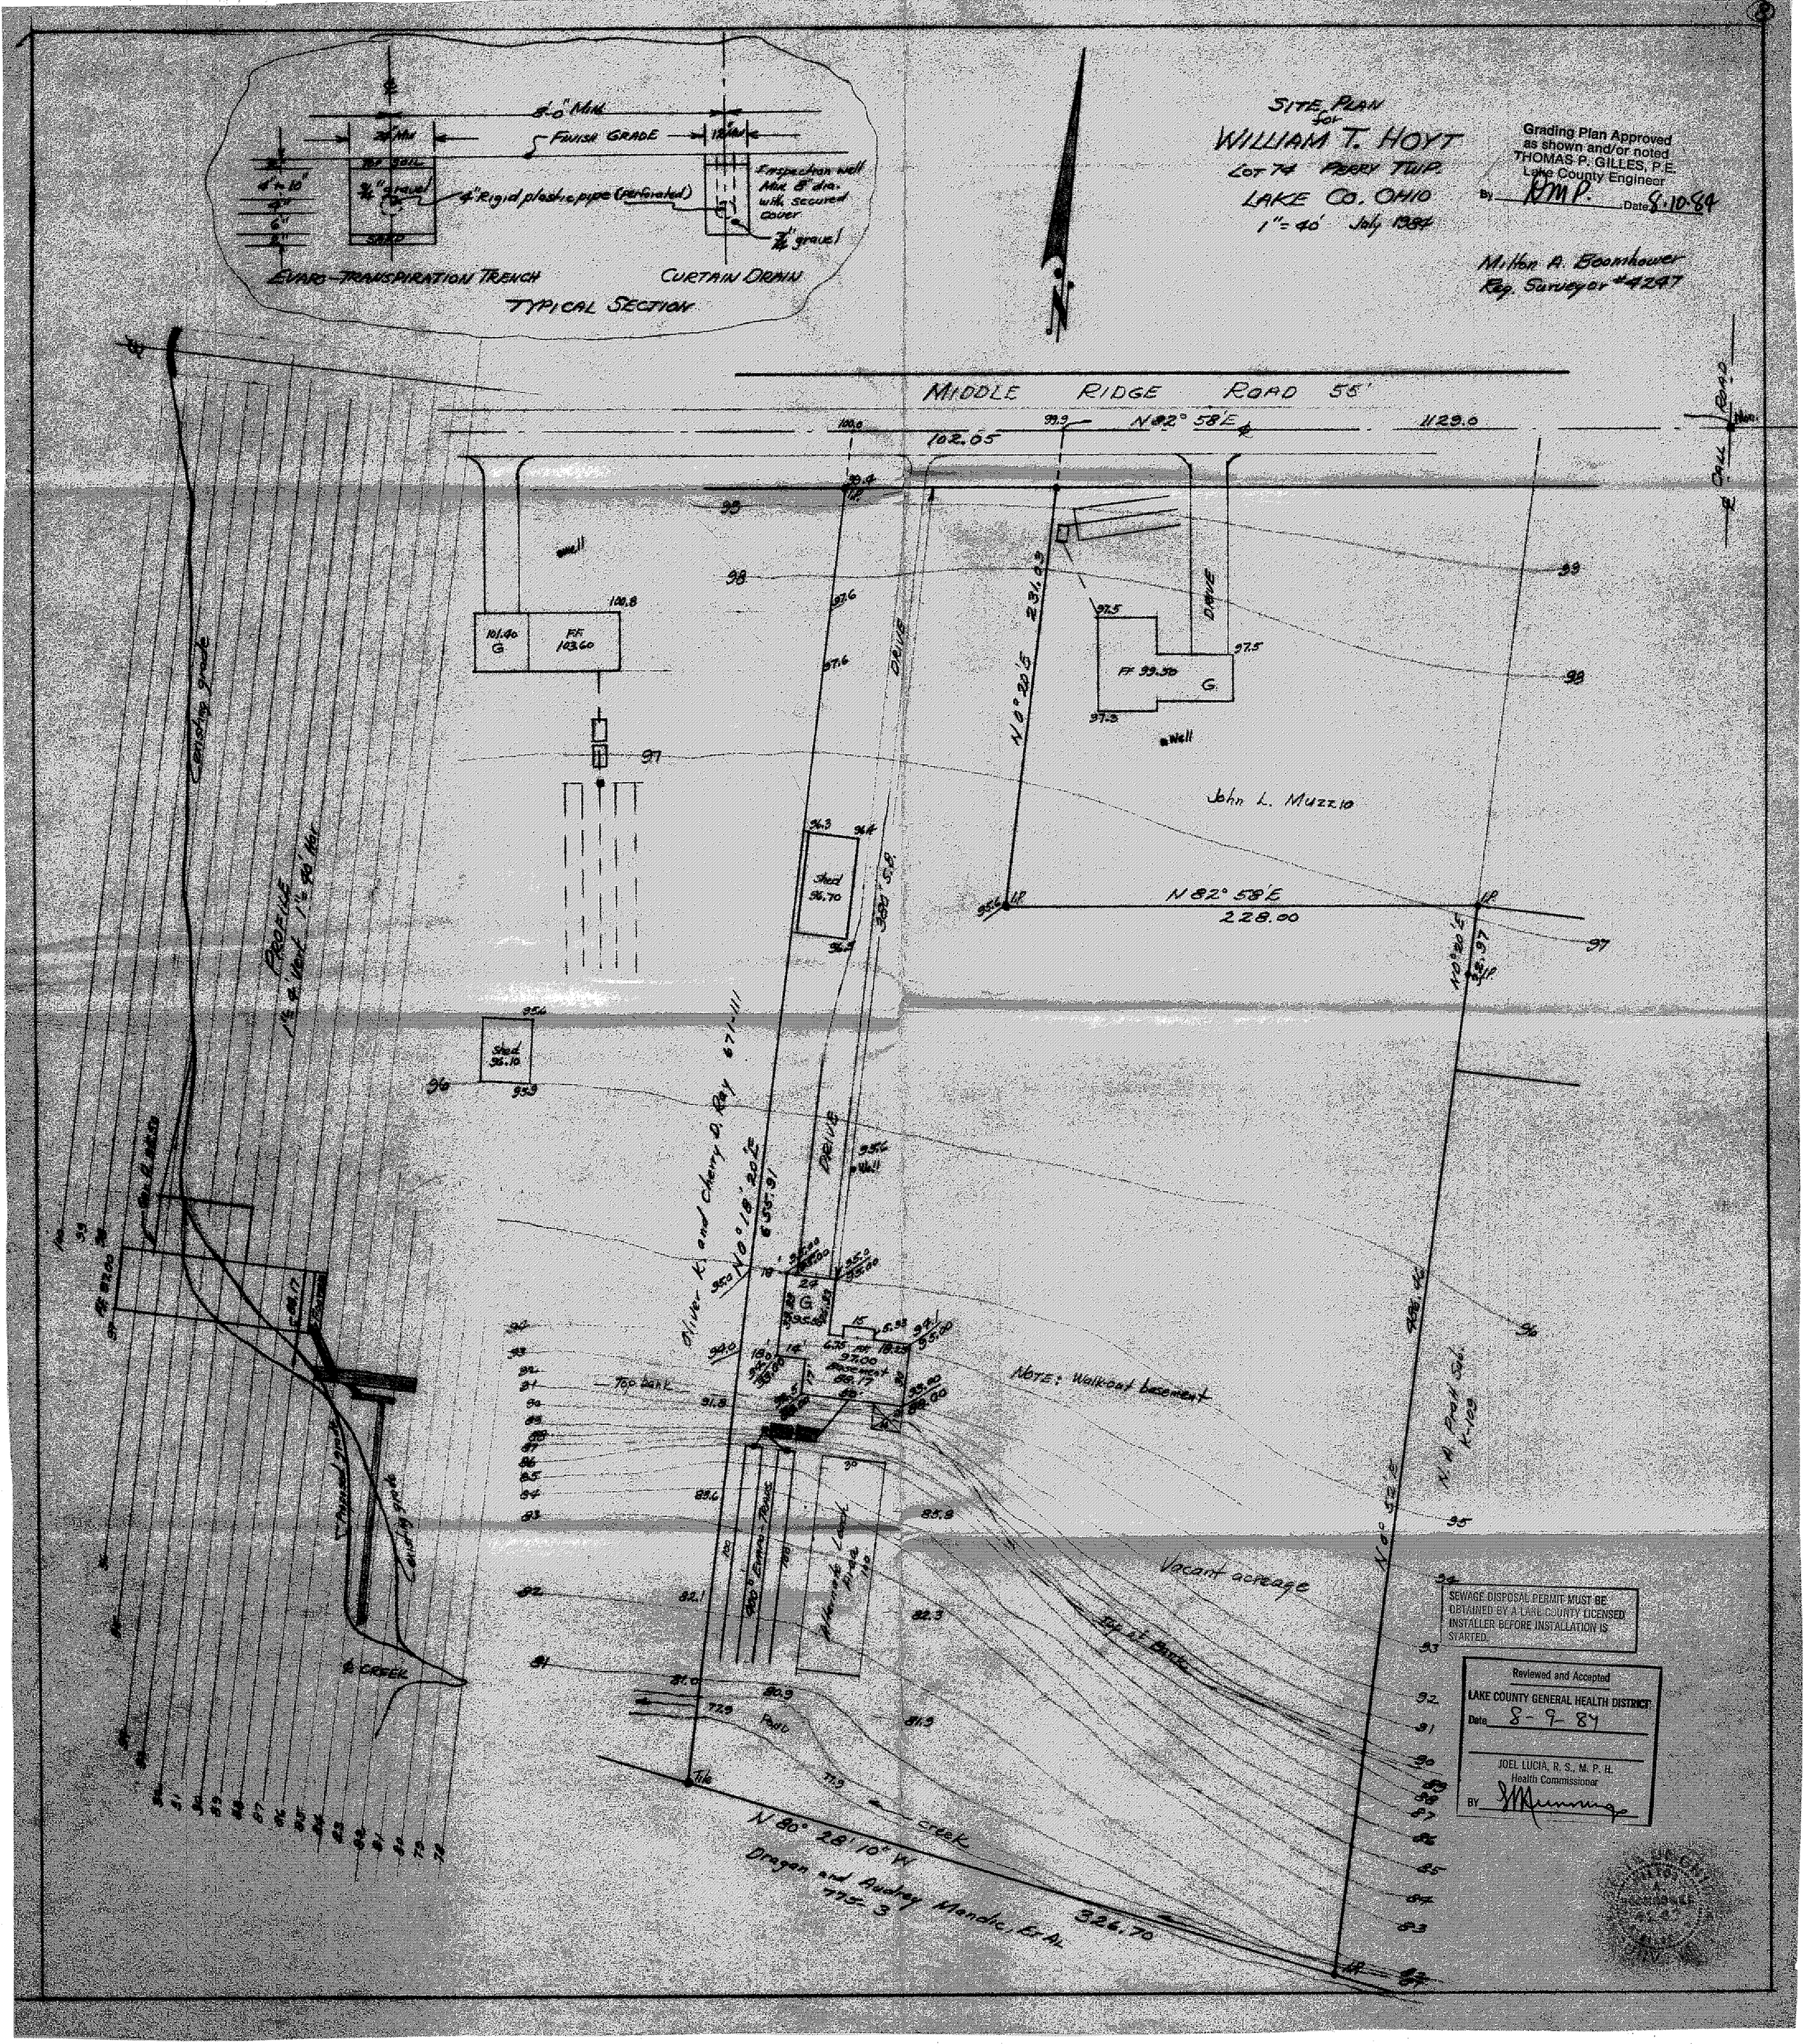
SITE PLAN
for
WILLIAM T. HOYT
LOT 74 PERRY TWP.
LAKE CO. OHIO
1" = 40' July 1984
Grading Plan Approved as shown and/or noted
THOMAS P. GILLES, P.E.
Lake County Engineer
By RMP. Date 8-10-84
Milton A. Boomhower
Reg. Surveyor #4247
8'-0" Min.
Finish Grade
4" Rigid plastic pipe (perforated)
Inspection well Min 8" dia. with secured cover
EVAPO-TRANSPIRATION TRENCH
CURTAIN DRAIN
TYPICAL SECTION
MIDDLE RIDGE ROAD 55'
N 82° 58' E
1129.6
102.65
231.23
N 0° 20' E
DRIVE
101.40 G
FF 103.60
FF 99.30 G.
Well
John L. Muzzio
N 82° 58' E
228.00
Shed 96.70
Shed 96.10
Proposed grade
Existing grade
Profile
Vacant acreage
Top of Bank
Pond
creek
N 80° 28' 10" W
326.70
Dragan and Audrey Mandic, Et Al.
SEWAGE DISPOSAL PERMIT MUST BE OBTAINED BY A LAKE COUNTY LICENSED INSTALLER BEFORE INSTALLATION IS STARTED.
Reviewed and Accepted
LAKE COUNTY GENERAL HEALTH DISTRICT
Date 8-9-84
JOEL LUCIA, R.S., M.P.H.
Health Commissioner
BY