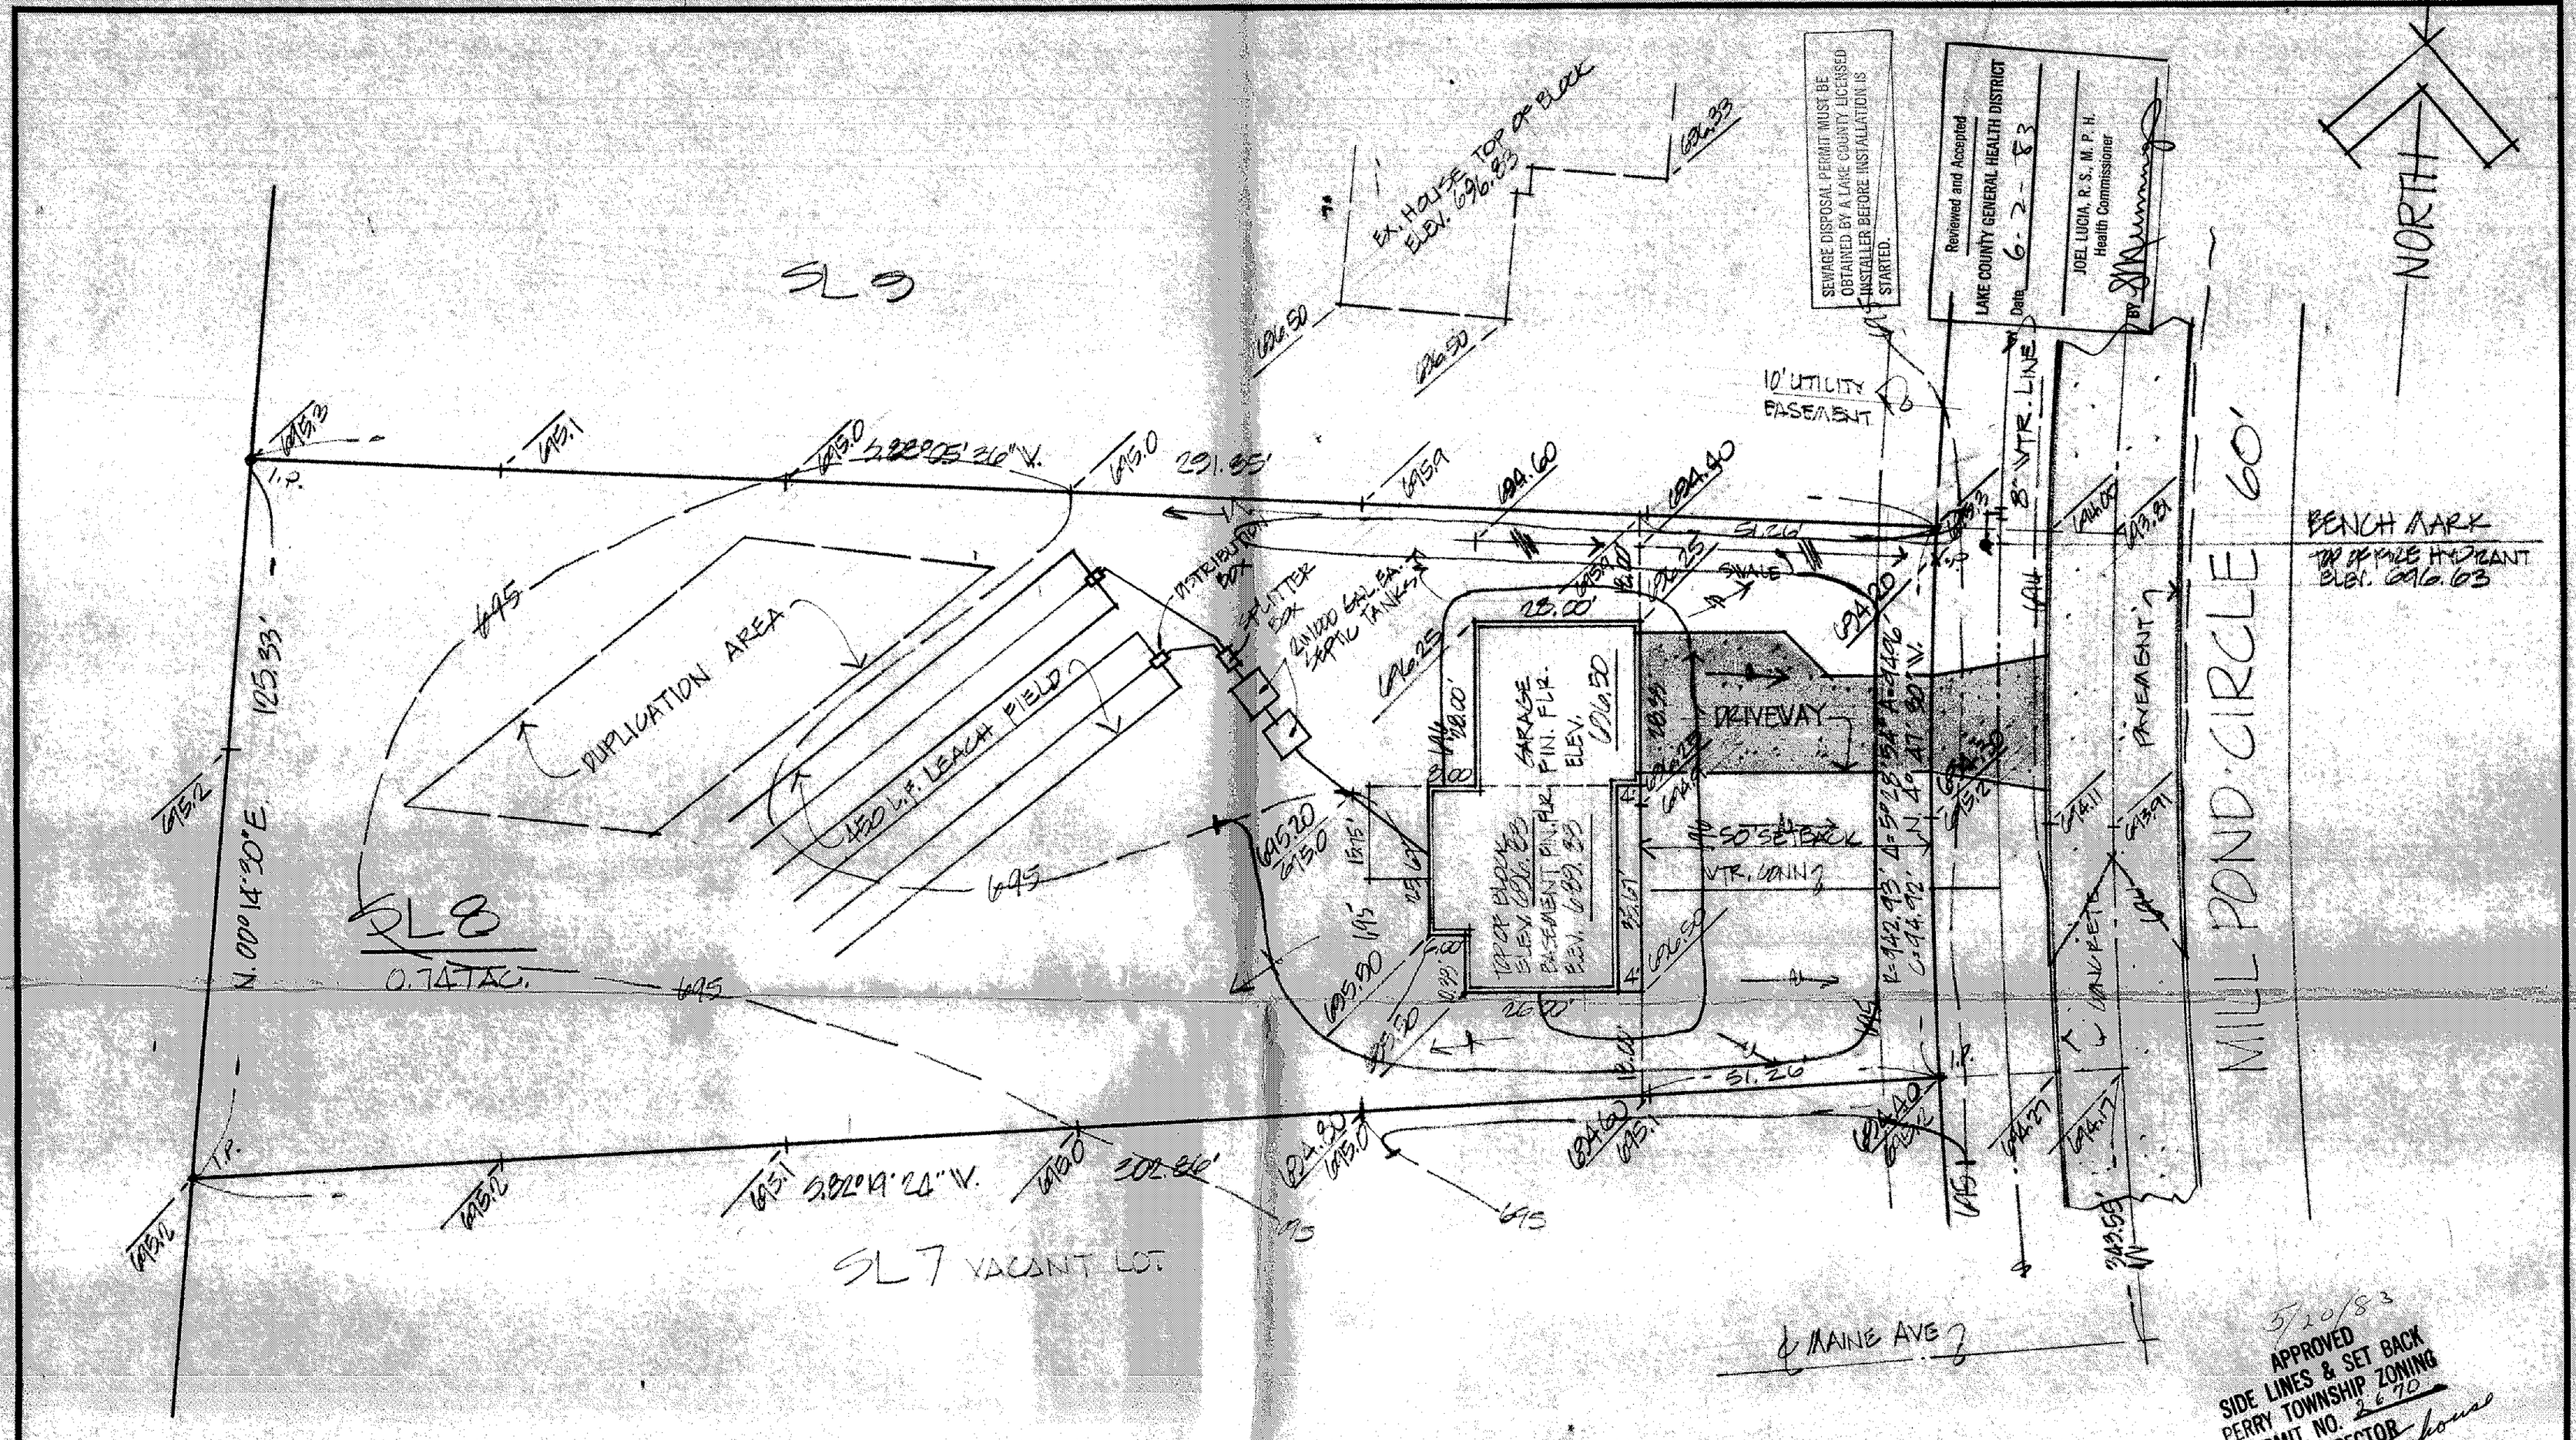

SEWAGE DISPOSAL PERMIT MUST BE OBTAINED BY A LAKE COUNTY LICENSED INSTALLER BEFORE INSTALLATION IS STARTED.

Reviewed and Accepted
LAKE COUNTY GENERAL HEALTH DISTRICT
Date 6-2-83
JOEL LUCIA, R.S., M.P.H.
Health Commissioner
BY [signature]

5/20/83
APPROVED
SIDE LINES & SET BACK
PERRY TOWNSHIP ZONING
PERMIT NO. 2670
ZONING INSPECTOR
R.W. Rittenhouse

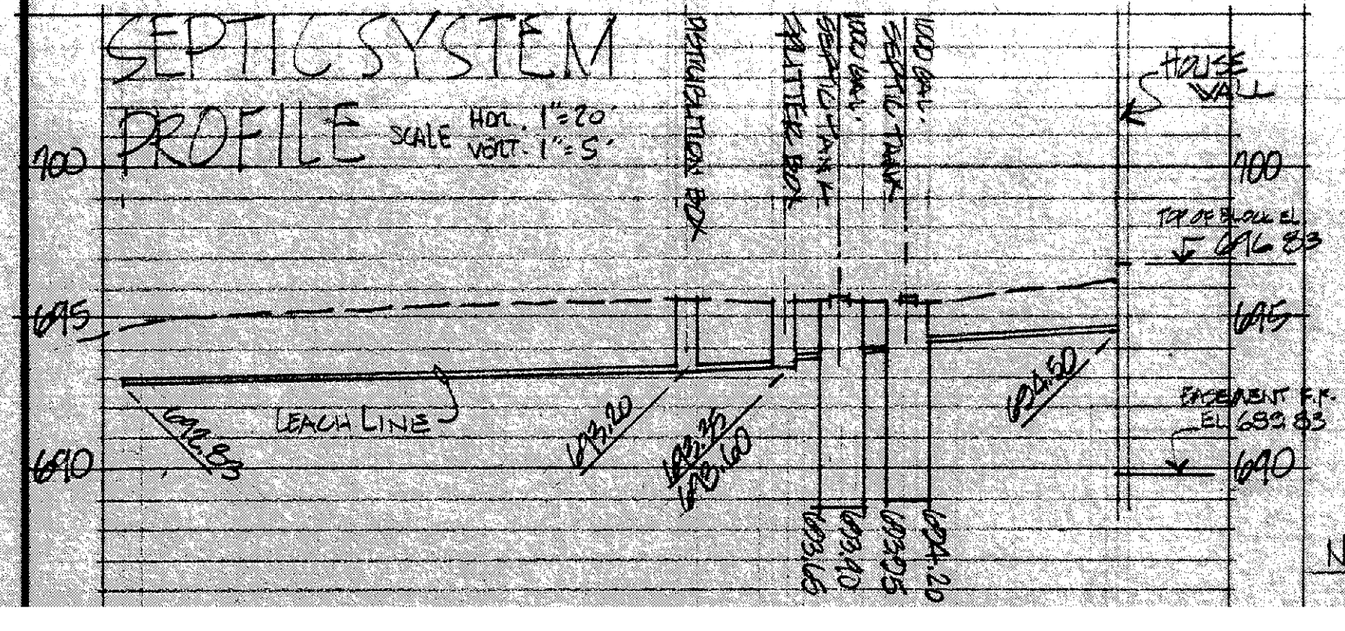

NOTE: UNDERLINED ELEVATIONS INDICATE PROPOSED GRADES.

Grading Plan Approved
as shown and/or noted
THOMAS P. GILLES, P.E.
Lake County Engineer
By [signature] Date 3 Jun 83

DESIGN CERTIFICATION	AS BUILT CERTIFICATION
THIS PLAT WAS PREPARED BY ME AND IS CORRECT TO THE BEST OF MY KNOWLEDGE AND BELIEF. [signature] REG. SURVEYOR NO. 4785	I HEREBY CERTIFY THAT THE CIRCLED GRADES ARE EXISTING FINISH GRADES CHECKED IN THE FIELD ON _____ AND THAT SURVEY IS CORRECT TO THE BEST OF MY KNOWLEDGE AND BELIEF. REG. SURVEYOR NO. _____

SITE PLAN FOR: CASEMENT HOMES
1251 MADISON AVENUE, PAINESVILLE, OHIO.
BEING SUBLOT NO. 8 IN OAKBROOK VILLAGE SUBDIVISION IN PERRY TVP, OHIO.
RECORDED IN VOL. 2 PG. 21 LK. CO. RECORD OF PLATS

DATE MAY 17, 1983
SCALE 1"=20'
DRAWN BY CB.
CH'K'D BY [initials]

COLPETZER · WOODS
CONSULTANTS, INC.
MENTOR, OHIO 44060

SHEET 1 OF 1
CONTRACT NO. 83-131-008