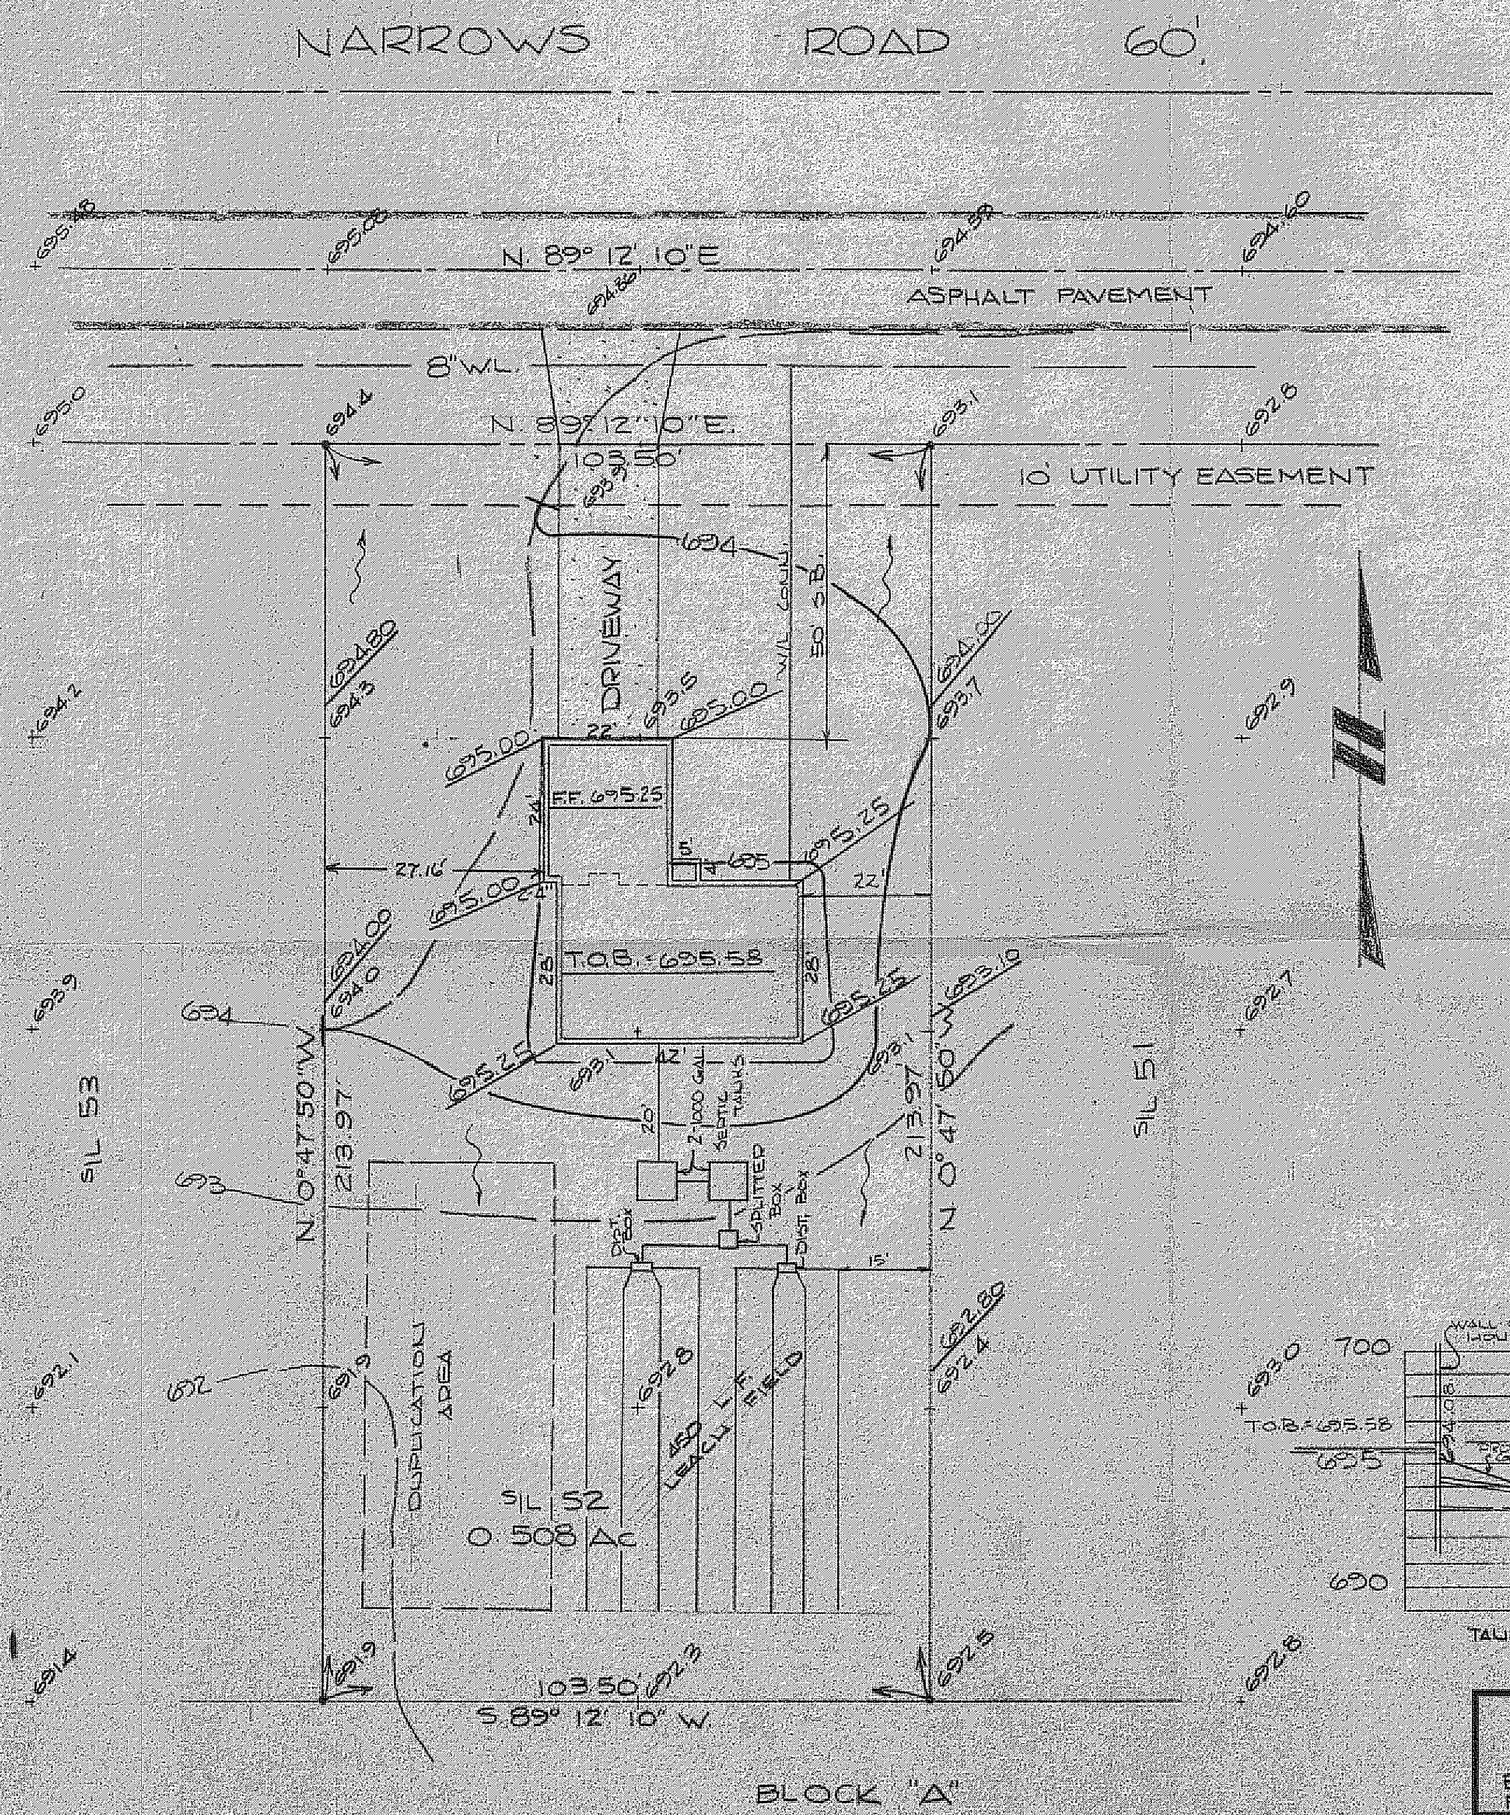

NOTE: UNDERLINED ELEVATIONS ARE PROPOSED FINISH GRADES.

DESIGN CERTIFICATION

THIS PLAT WAS PREPARED BY ME AND IS CORRECT TO THE BEST OF MY KNOWLEDGE AND BELIEF.

REGISTERED SURVEYOR No. 4785

"AS BUILT" CERTIFICATION

I HEREBY CERTIFY THAT THE CIRCLED GRADES ARE EXISTING FINISHED GRADES CHECKED IN THE FIELD ON _____ AND THAT THE SURVEY IS CORRECT TO THE BEST OF MY KNOWLEDGE AND BELIEF.

REGISTERED SURVEYOR No.

BENCH MARK:
TOP HYDRANT CORNER NARROWS RD.
& WHITE CEDAR PLACE
ELEVATION = 697.46

APPROVED
SIDE LINES & SET BACK
PERRY TOWNSHIP ZONING
PERMIT NO. 2209
ZONING INSPECTOR
R. W. Ritterhouse

Grading Plan Approved as shown and/or noted
THOMAS P. GILLES, P.E.
Lake County Engineer

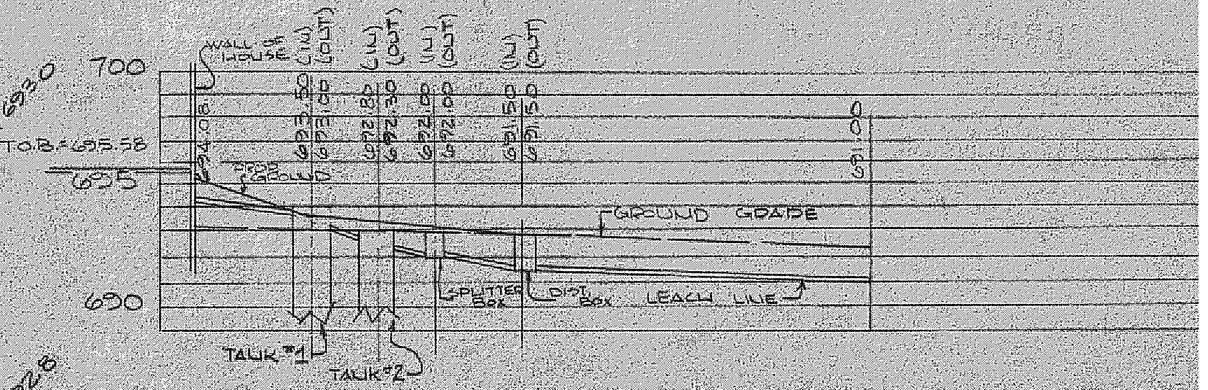

SITE PLAN FOR
CASEMENT HOMES
1251 MADISON AVENUE, PAINESVILLE, OHIO
BEING SUBLOT No. 52 IN BIRCHFIELD MEADOWS SUBDIVISION
PERRY TOWNSHIP LAKE COUNTY OHIO

DATE FEB. 1979
SCALE 1" = 20'
DRAWN BY RRM
CH'K'D BY
F.B. #361 PG.

COLPETZER · WOODS
CONSULTANTS, INC.
MENTOR, OHIO 44060

SHEET 1
CONTRACT No. 77-01