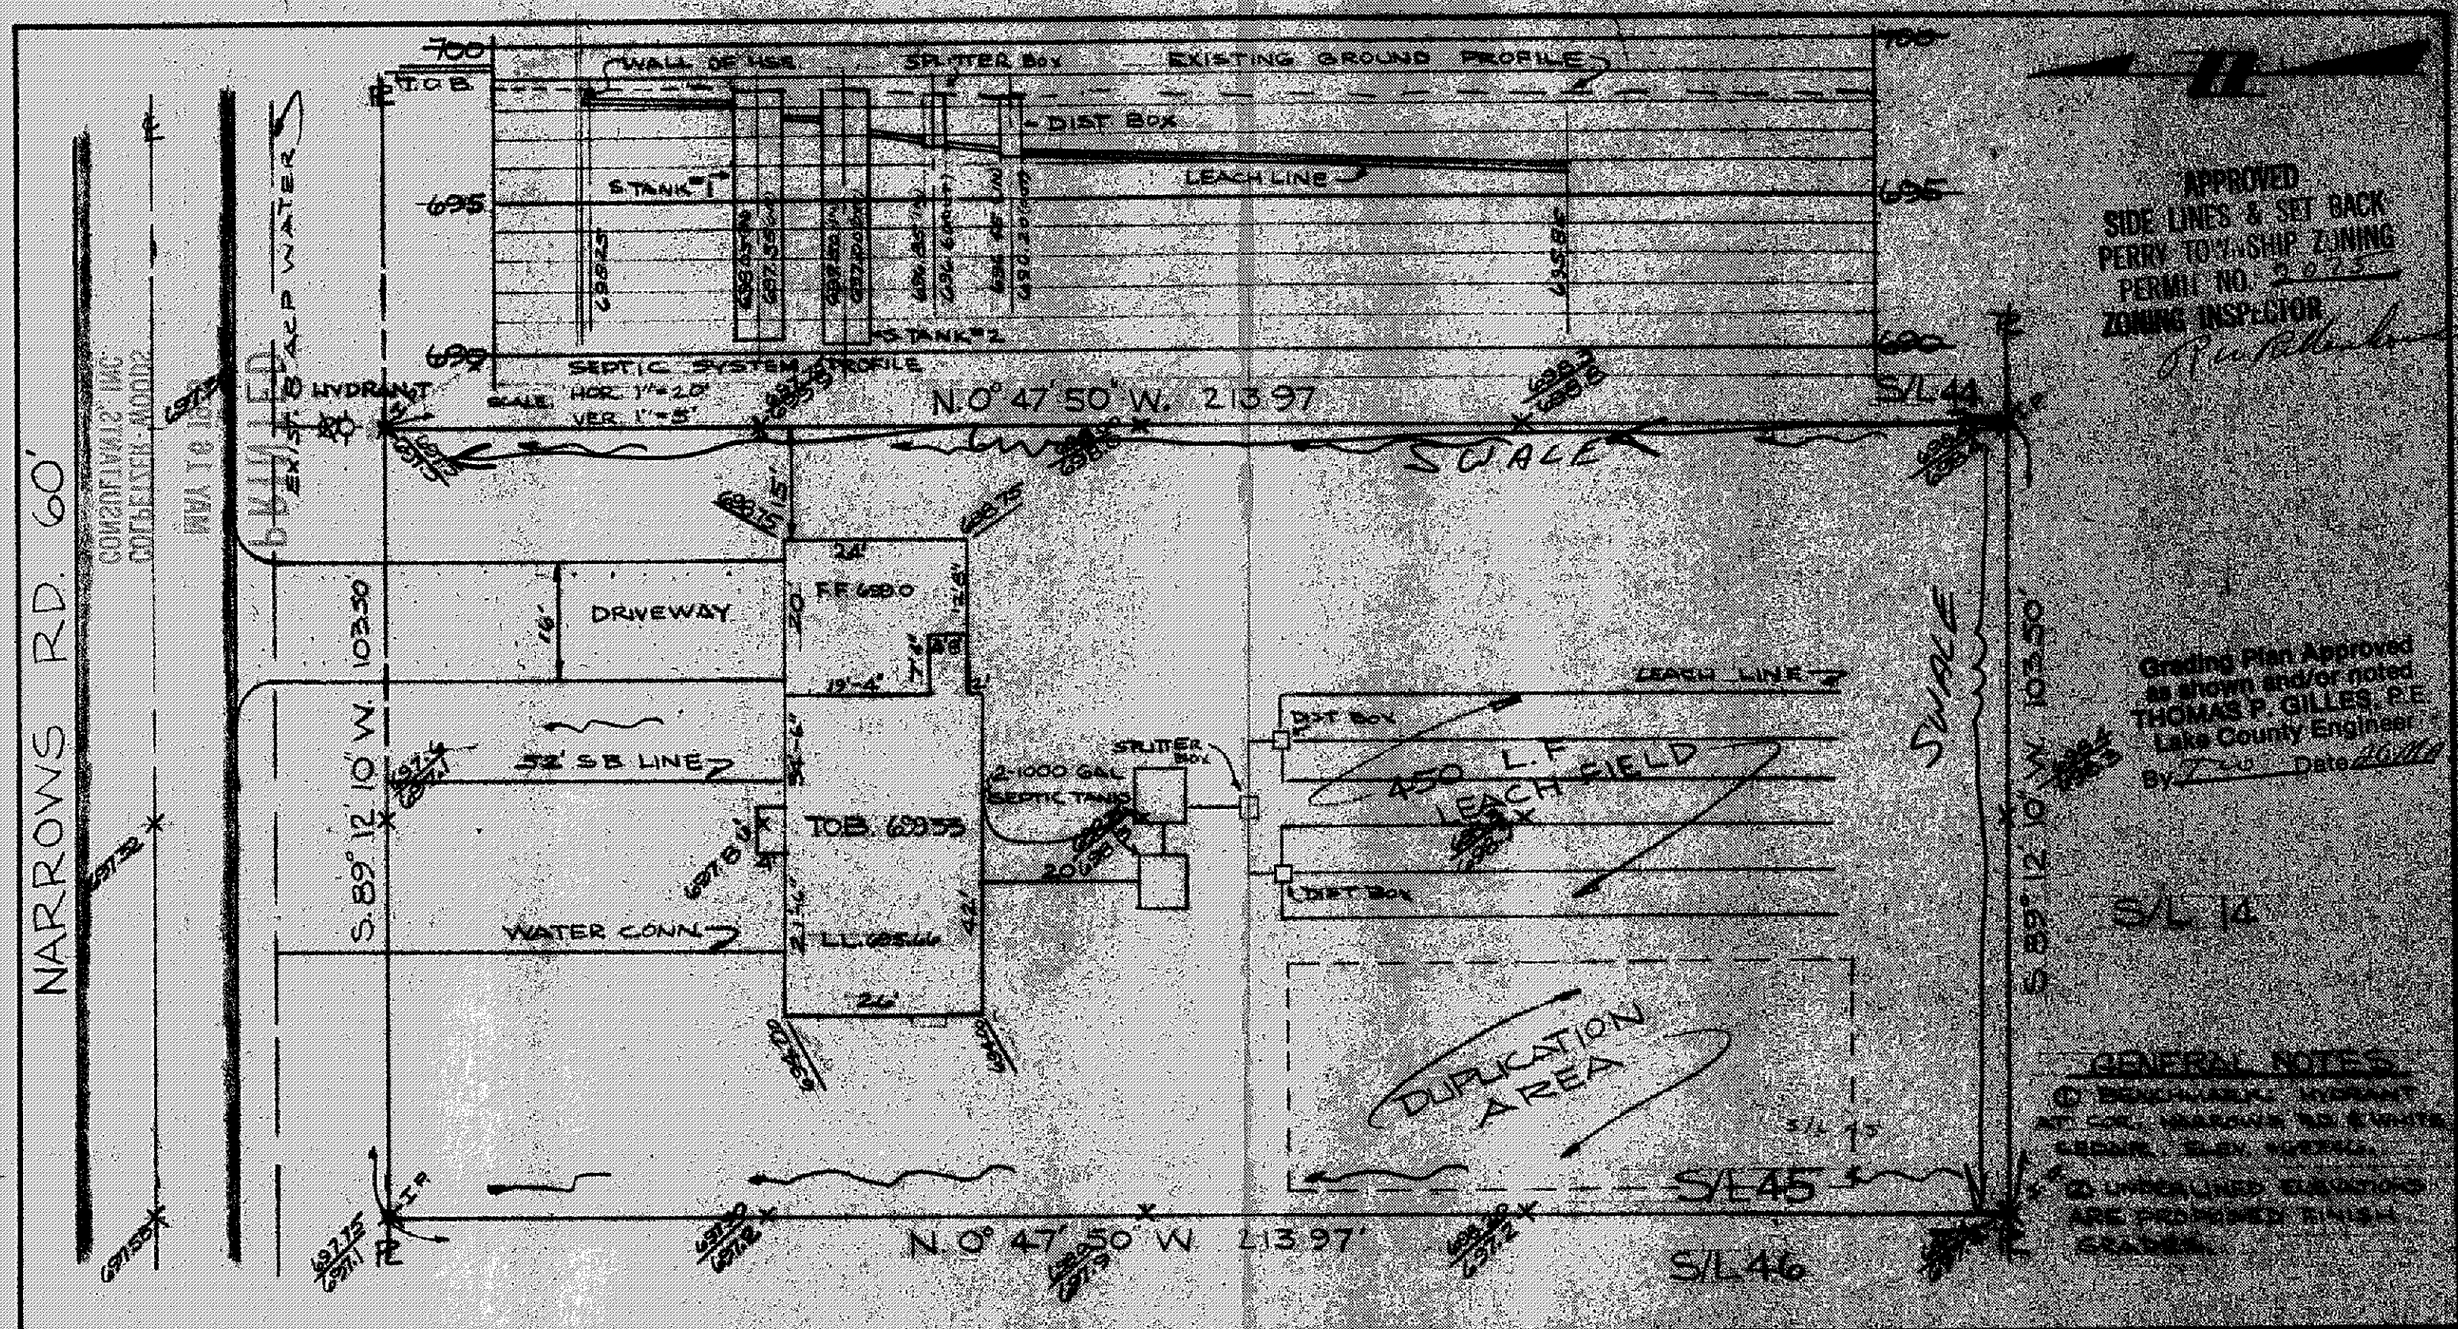

DESIGN CERTIFICATION

THIS PLAT WAS PREPARED BY ME, AND IS CORRECT TO THE BEST OF MY KNOWLEDGE AND BELIEF.

REG. SURVEYOR NO. 4785

AS BUILT CERTIFICATION

I HEREBY CERTIFY THAT THE CIRCLED GRADES ARE EXISTING FINISH GRADES CHECKED IN THE FIELD ON _____ AND THAT SURVEY IS CORRECT TO THE BEST OF MY KNOWLEDGE AND BELIEF.

REG. SURVEYOR NO. _____

COLPETZER · WOODS
CONSULTANTS, INC.
180 SOUTH STATE STREET • PAINESVILLE, OHIO 44077 • (216) 357-7589

DATE 12 MAY 78
SCALE 1"=20'
DRAWN BY KAL
CHKD BY
JOB NO. 77018
PB ____ PG ____

S/L 45
BIRCHFIELD MEADOWS SUBDIVISION

GRADING PLAN FOR CASEMENT HOMES
PAINESVILLE, OHIO