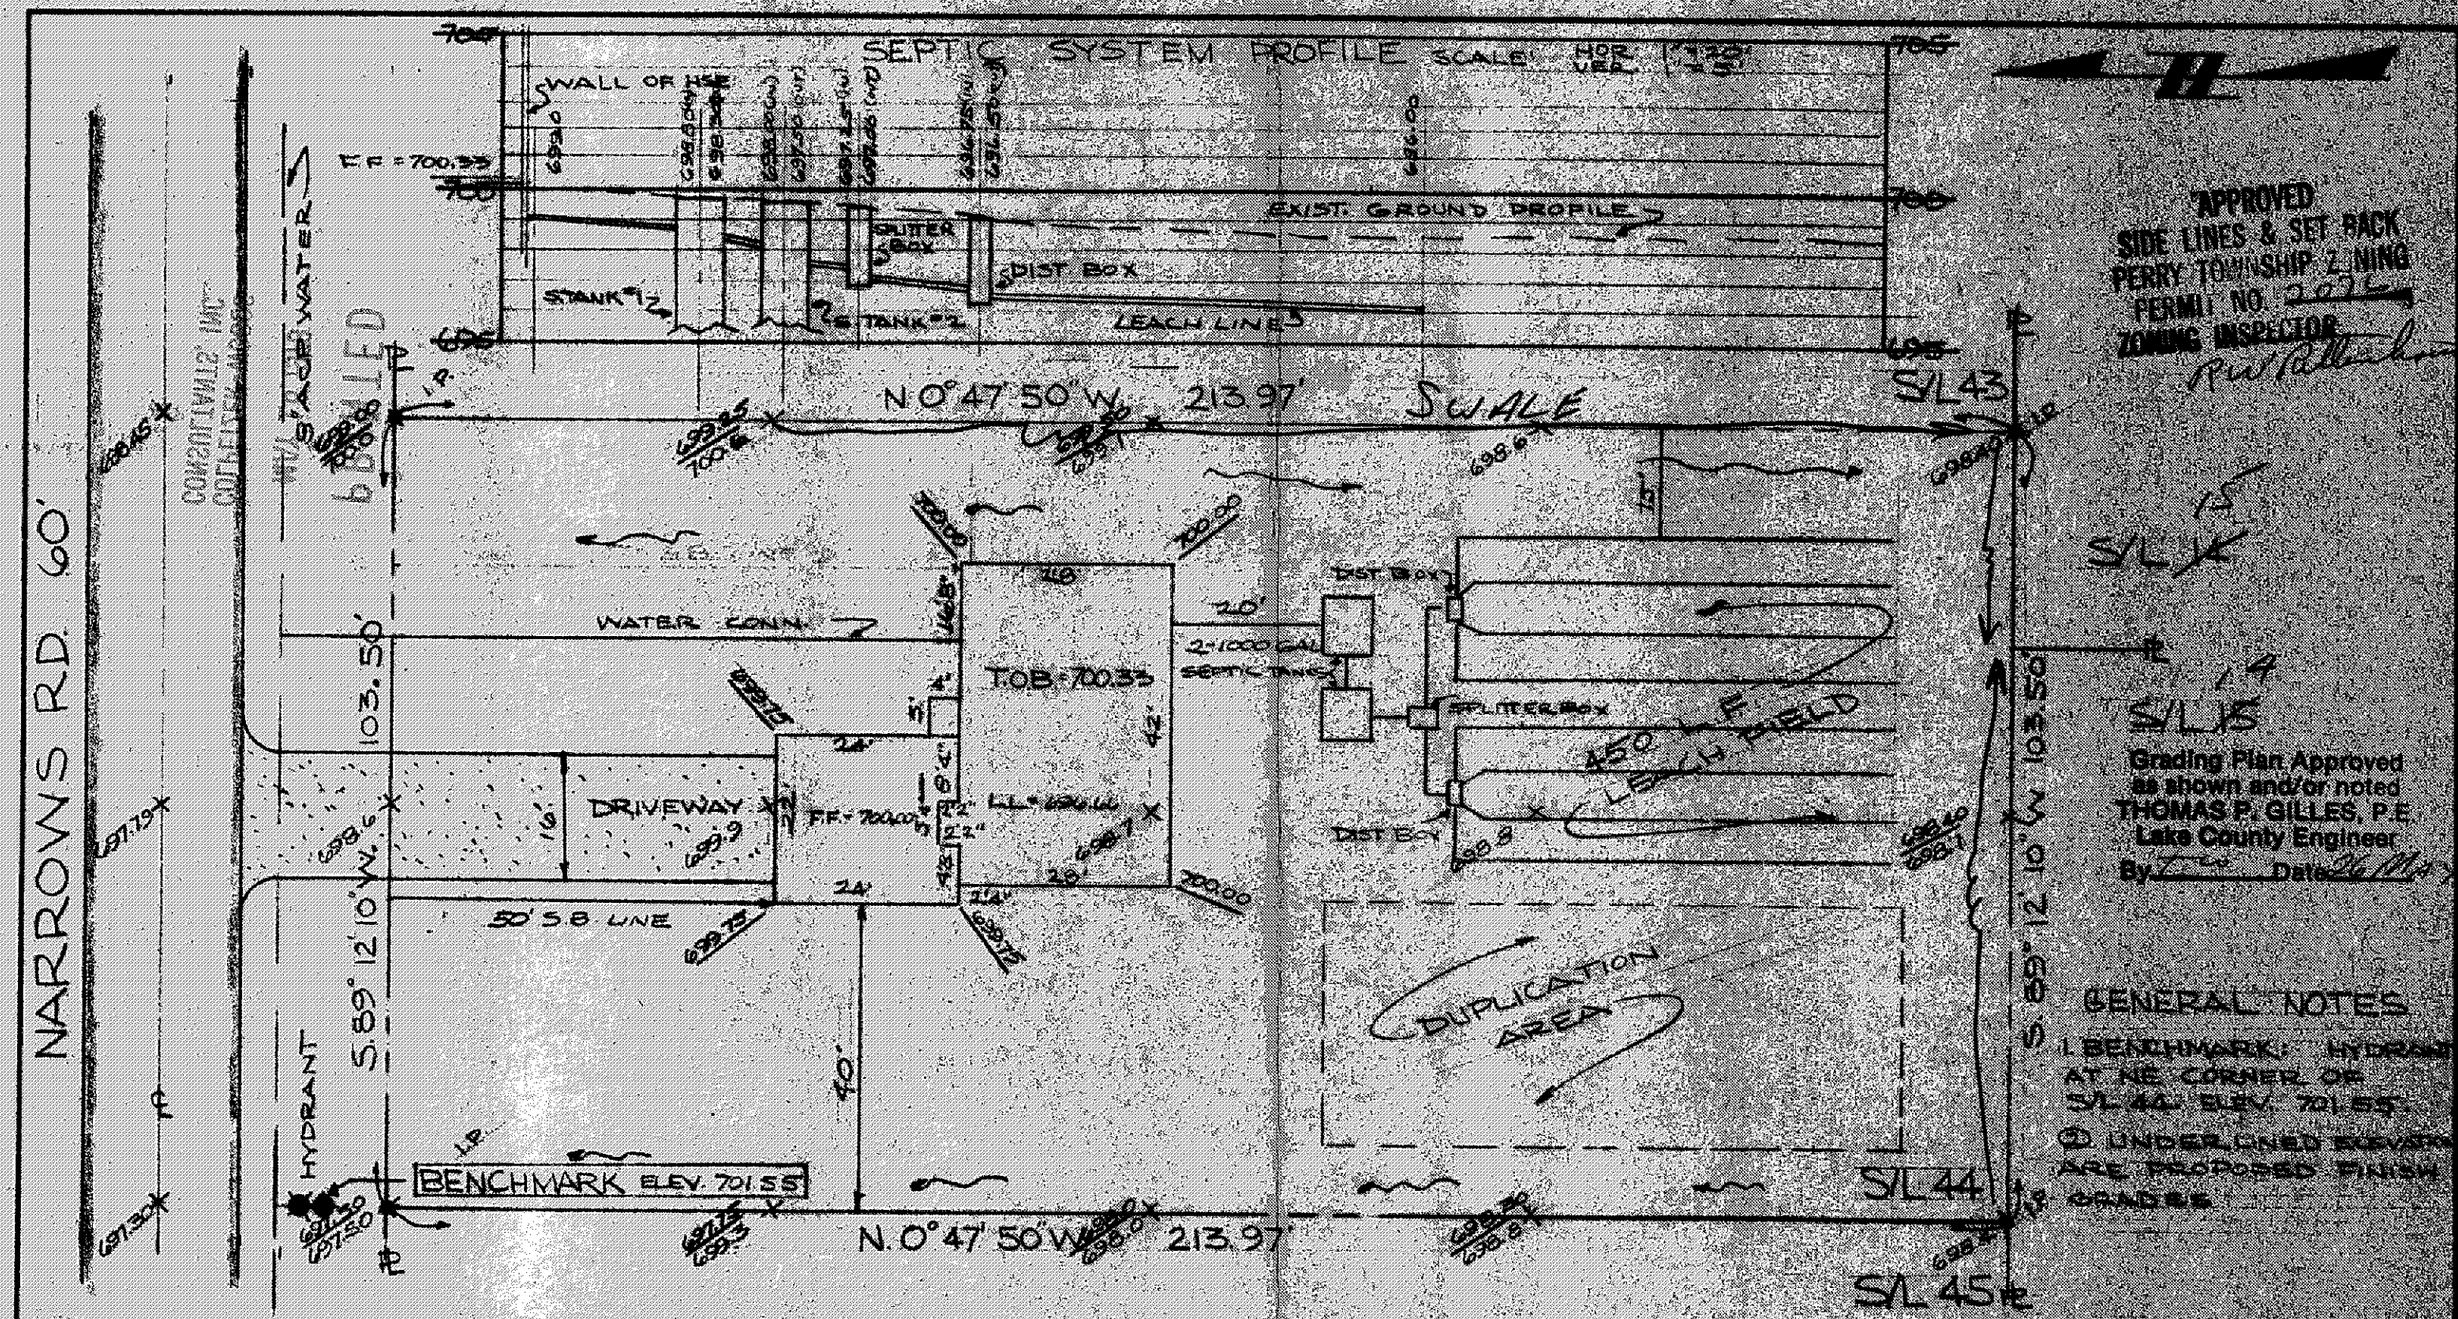


**DESIGN CERTIFICATION**

THIS PLAT WAS PREPARED BY ME AND IS CORRECT TO THE BEST OF MY KNOWLEDGE AND BELIEF.

REG. SURVEYOR NO. 4785

**AS BUILT CERTIFICATION**

I HEREBY CERTIFY THAT THE CIRCLED GRADES ARE EXISTING FINISH GRADES CHECKED IN THE FIELD ON _____ AND THAT SURVEY IS CORRECT TO THE BEST OF MY KNOWLEDGE AND BELIEF.

REG. SURVEYOR NO. _____

**COLPETZER · WOODS**
CONSULTANTS, INC.
190 SOUTH STATE STREET • PAINESVILLE, OHIO 44077 • (216) 357-7580

| | |
|---|---|
| DATE | 12 MAY 78 |
| SCALE | 1" = 20' |
| DRWN BY | KAL |
| CHKD BY | |
| JOB NO. | 77018 |
| FB 305 | PG 78 |

S/L 44
BIRCHFIELD MEADOWS SUBDIVISION

GRADING PLAN FOR CASEMENT HOMES
PAINESVILLE OHIO