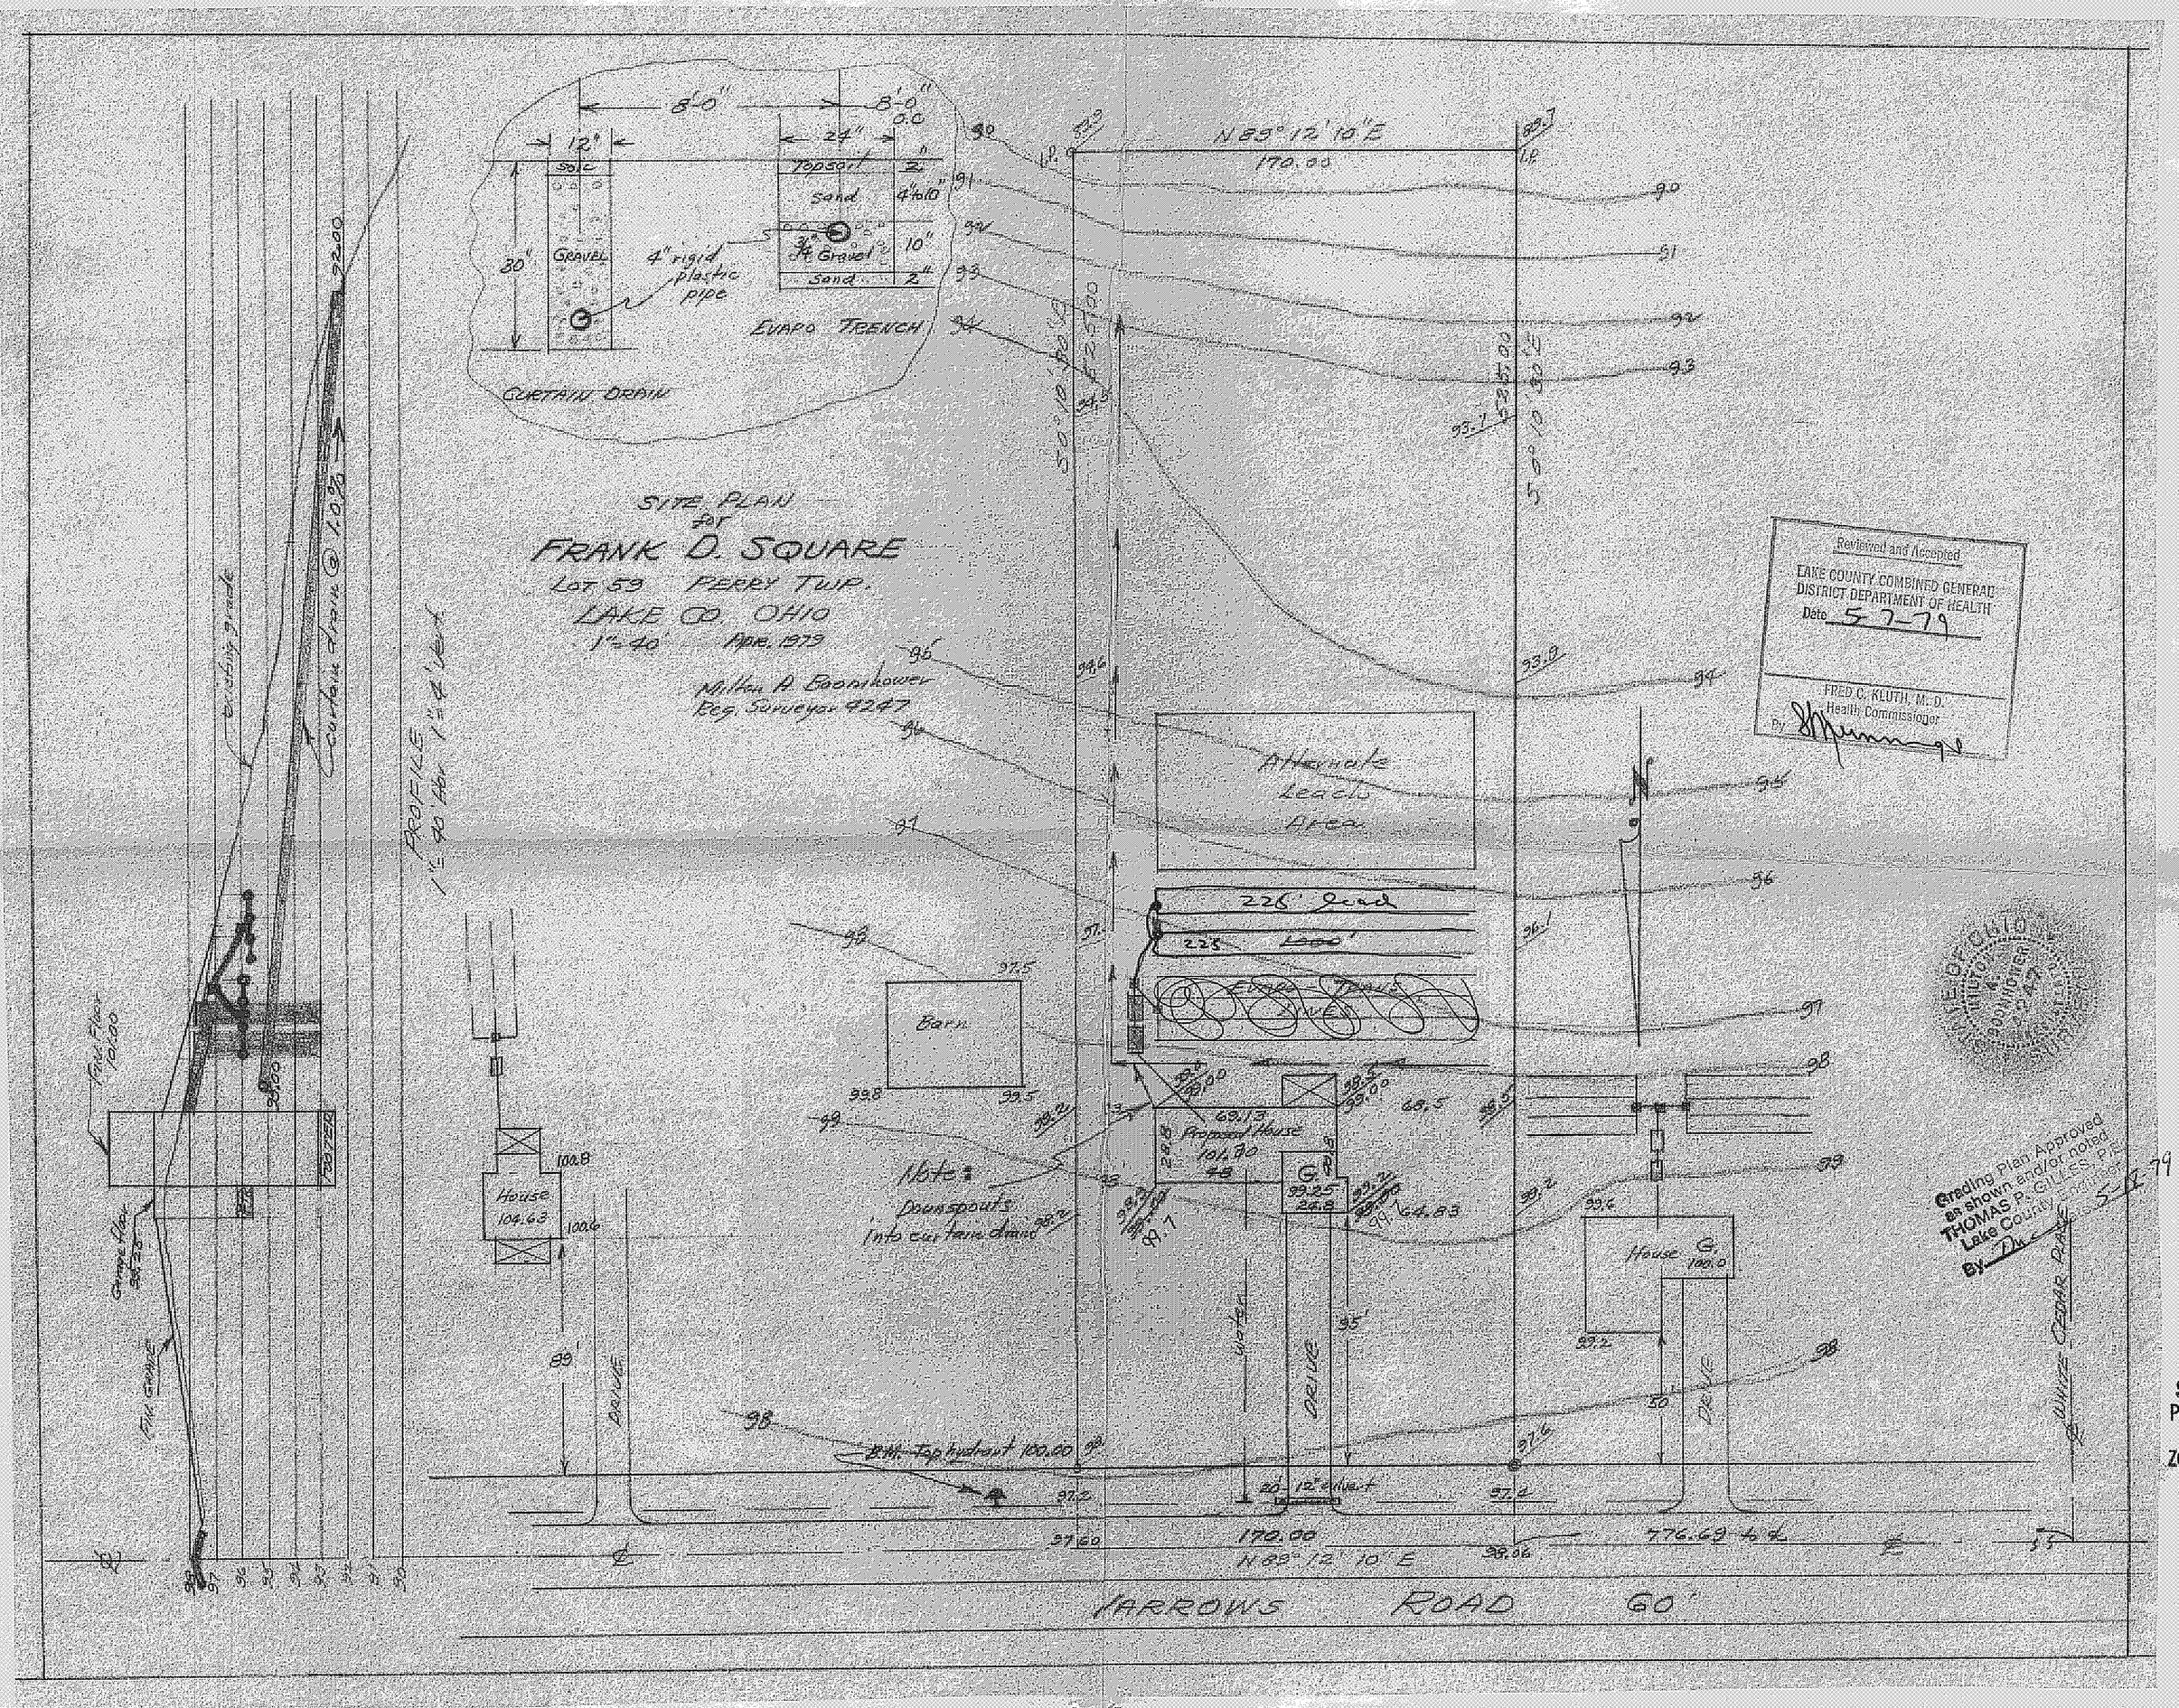

APPR
SIDE LINES
PERRY TOWN
PERMIT NO.
ZONING INSPE
R.W. Patter