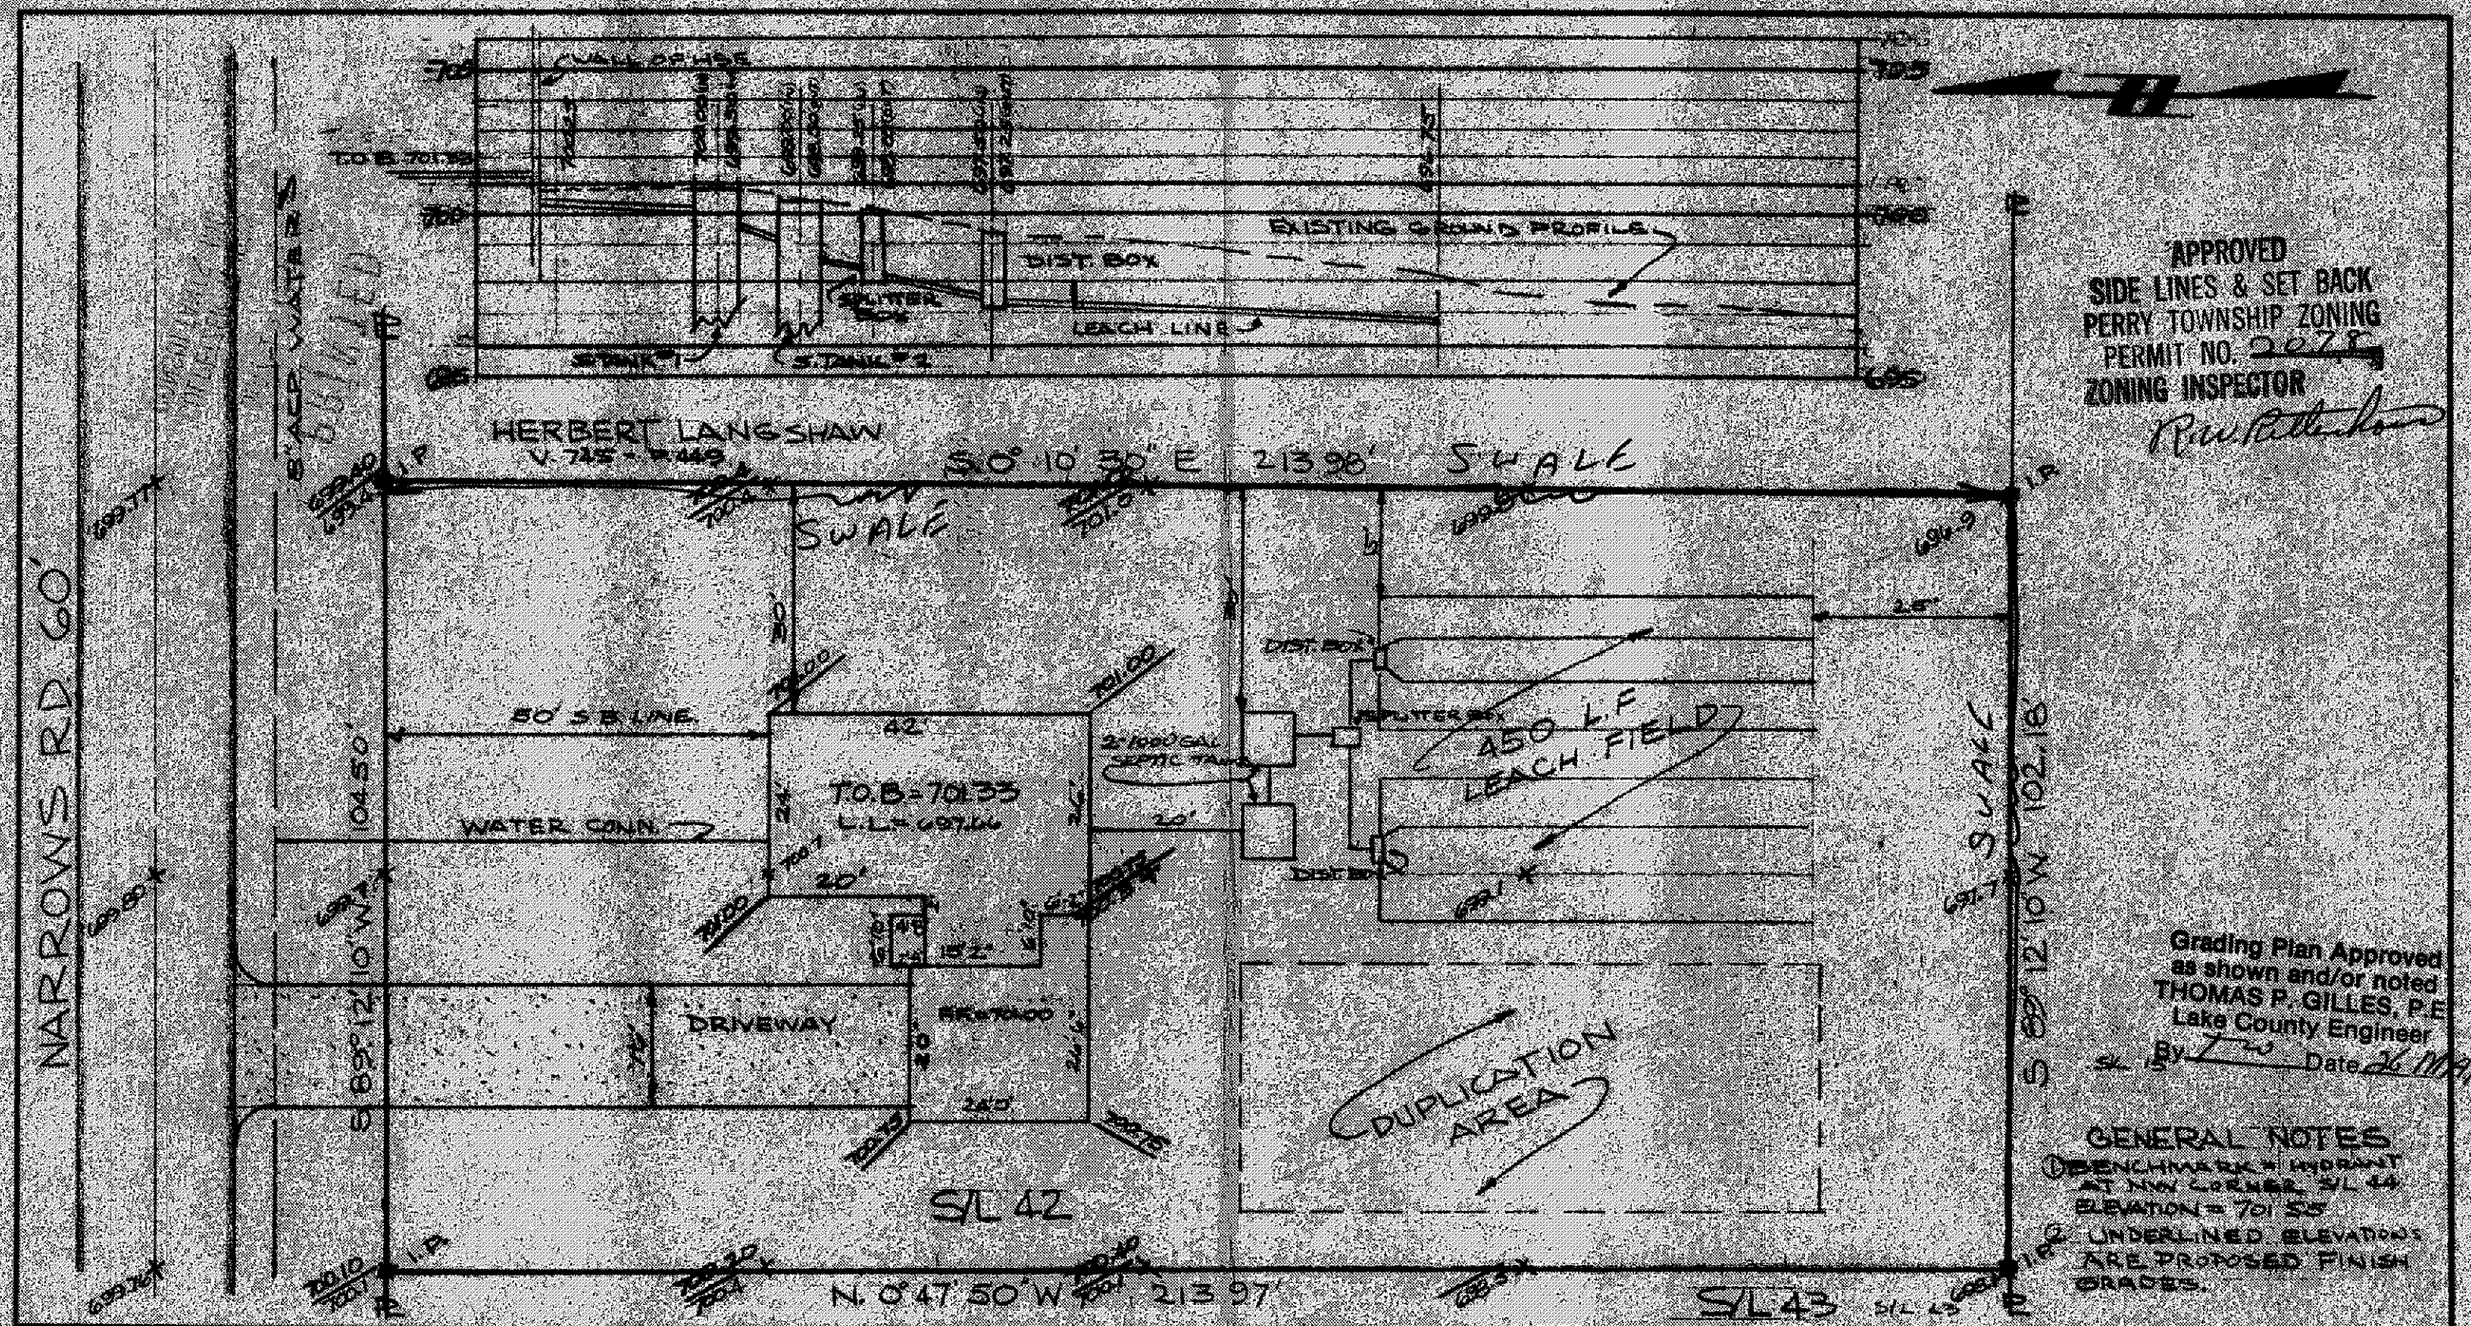

DESIGN CERTIFICATION

THIS PLAT WAS PREPARED BY ME AND IS CORRECT TO THE BEST OF MY KNOWLEDGE AND BELIEF.

REG. SURVEYOR NO. 4715

AS BUILT CERTIFICATION

I HEREBY CERTIFY THAT THE CIRCLED GRADES ARE EXISTING FINISH GRADES CHECKED IN THE FIELD ON _____ AND THAT SURVEY IS CORRECT TO THE BEST OF MY KNOWLEDGE AND BELIEF.

REG. SURVEYOR NO. _____

COLPETZER · WOODS
CONSULTANTS, INC.
100 SOUTH STATE STREET • PAINESVILLE, OHIO 44077 • (216) 357-7589

DATE 19 MAY 78
SCALE 1" = 20'
DRWN BY KAL
CHKD BY
JOB NO. 7708
FB 3365 PG 80

S/L 42
BIRCHFIELD MEADOWS SUBDIVISION

GRADING PLAN FOR CASEMENT HOMES

PAINESVILLE, OHIO