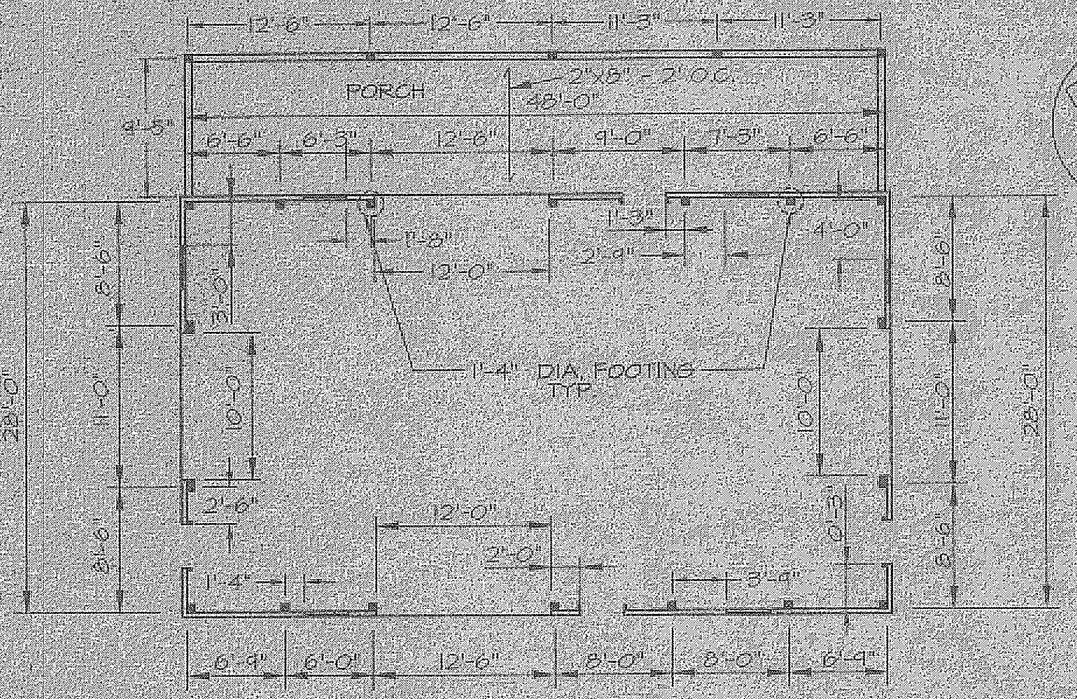

FLOOR & FOUNDATION PLAN

SCALE: 1/8" = 1'-0"

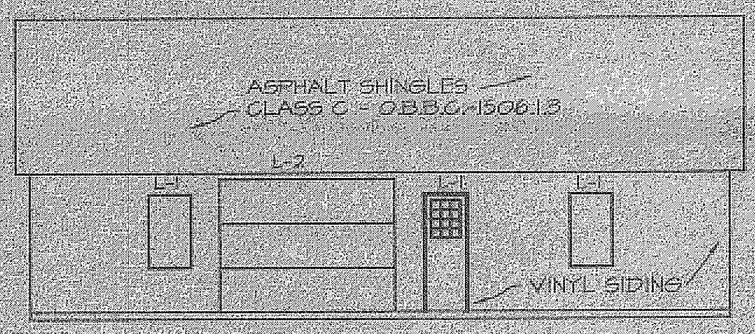

SOUTH ELEV.

SCALE: 1/8" = 1'-0"

NORTH ELEV.

SCALE: 1/8" = 1'-0"

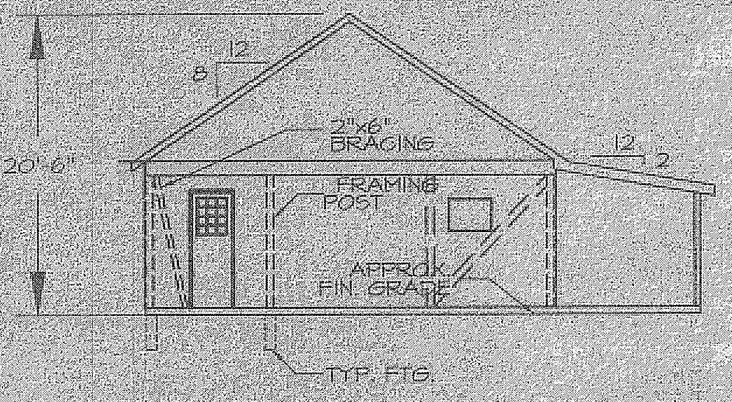

EAST & WEST FRAMING

SCALE: 1/8" = 1'-0"

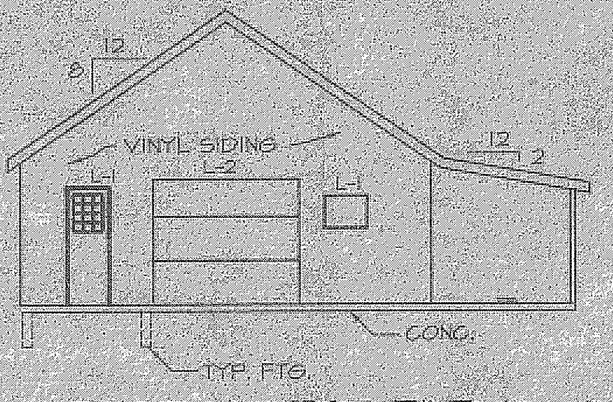

EAST & WEST ELEV.

SCALE: 1/8" = 1'-0"

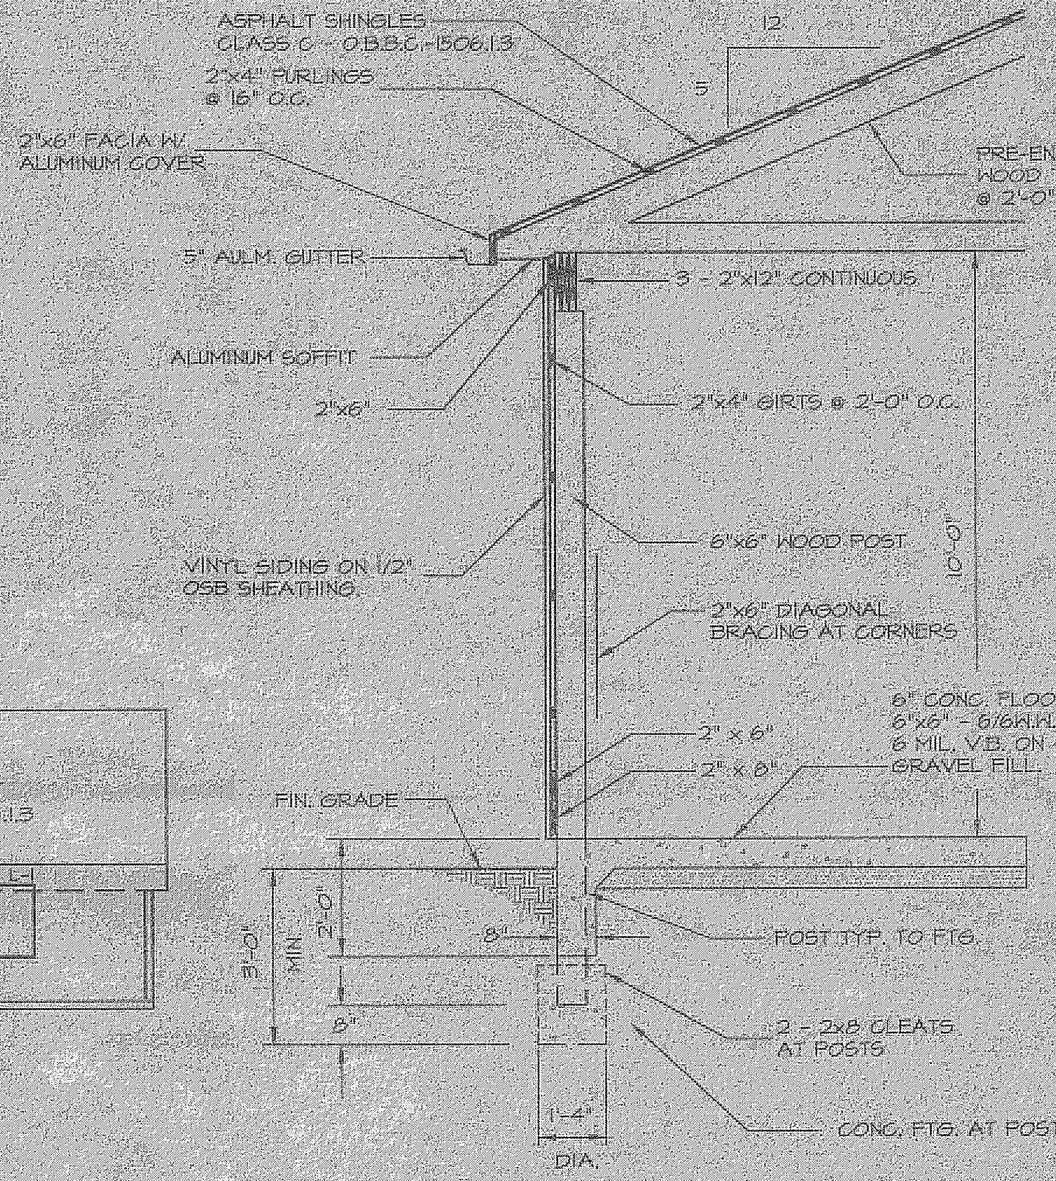

TYP. WALL SECTION

SCALE: 1/2" = 1'-0"

GENERAL NOTES

1. DO NOT SCALE DRAWINGS, FOLLOW DIMENSIONS.
2. ALL INTERIOR STUD WALLS SHOWN AT 3 1/2" THICK ROUGH STUDS UNLESS NOTED OTHERWISE.

STATE OF OHIO
B. R. LAURICH
E-61059
REGISTERED PROFESSIONAL ENGINEER

FEB 05 1999

PROPOSED POLE BARN

MARTIN'S NURSERIES
3478 NORTH RIDGE ROAD
PERRY, OHIO 44081

A-

Greenland Consulting, Inc.
Planning - Surveying - Engineering
6520 Hopkins Road Mentor, OH 44060
Phone: (440) 205-8167 Fax: (440) 205-1923