FOR
LARRY BRAINARD

BEING A PART OF LOT NO 58 IN THE TOWNSHIP OF PERRY, LAKE COUNTY, OHIO.
3205 NARROWS RD.

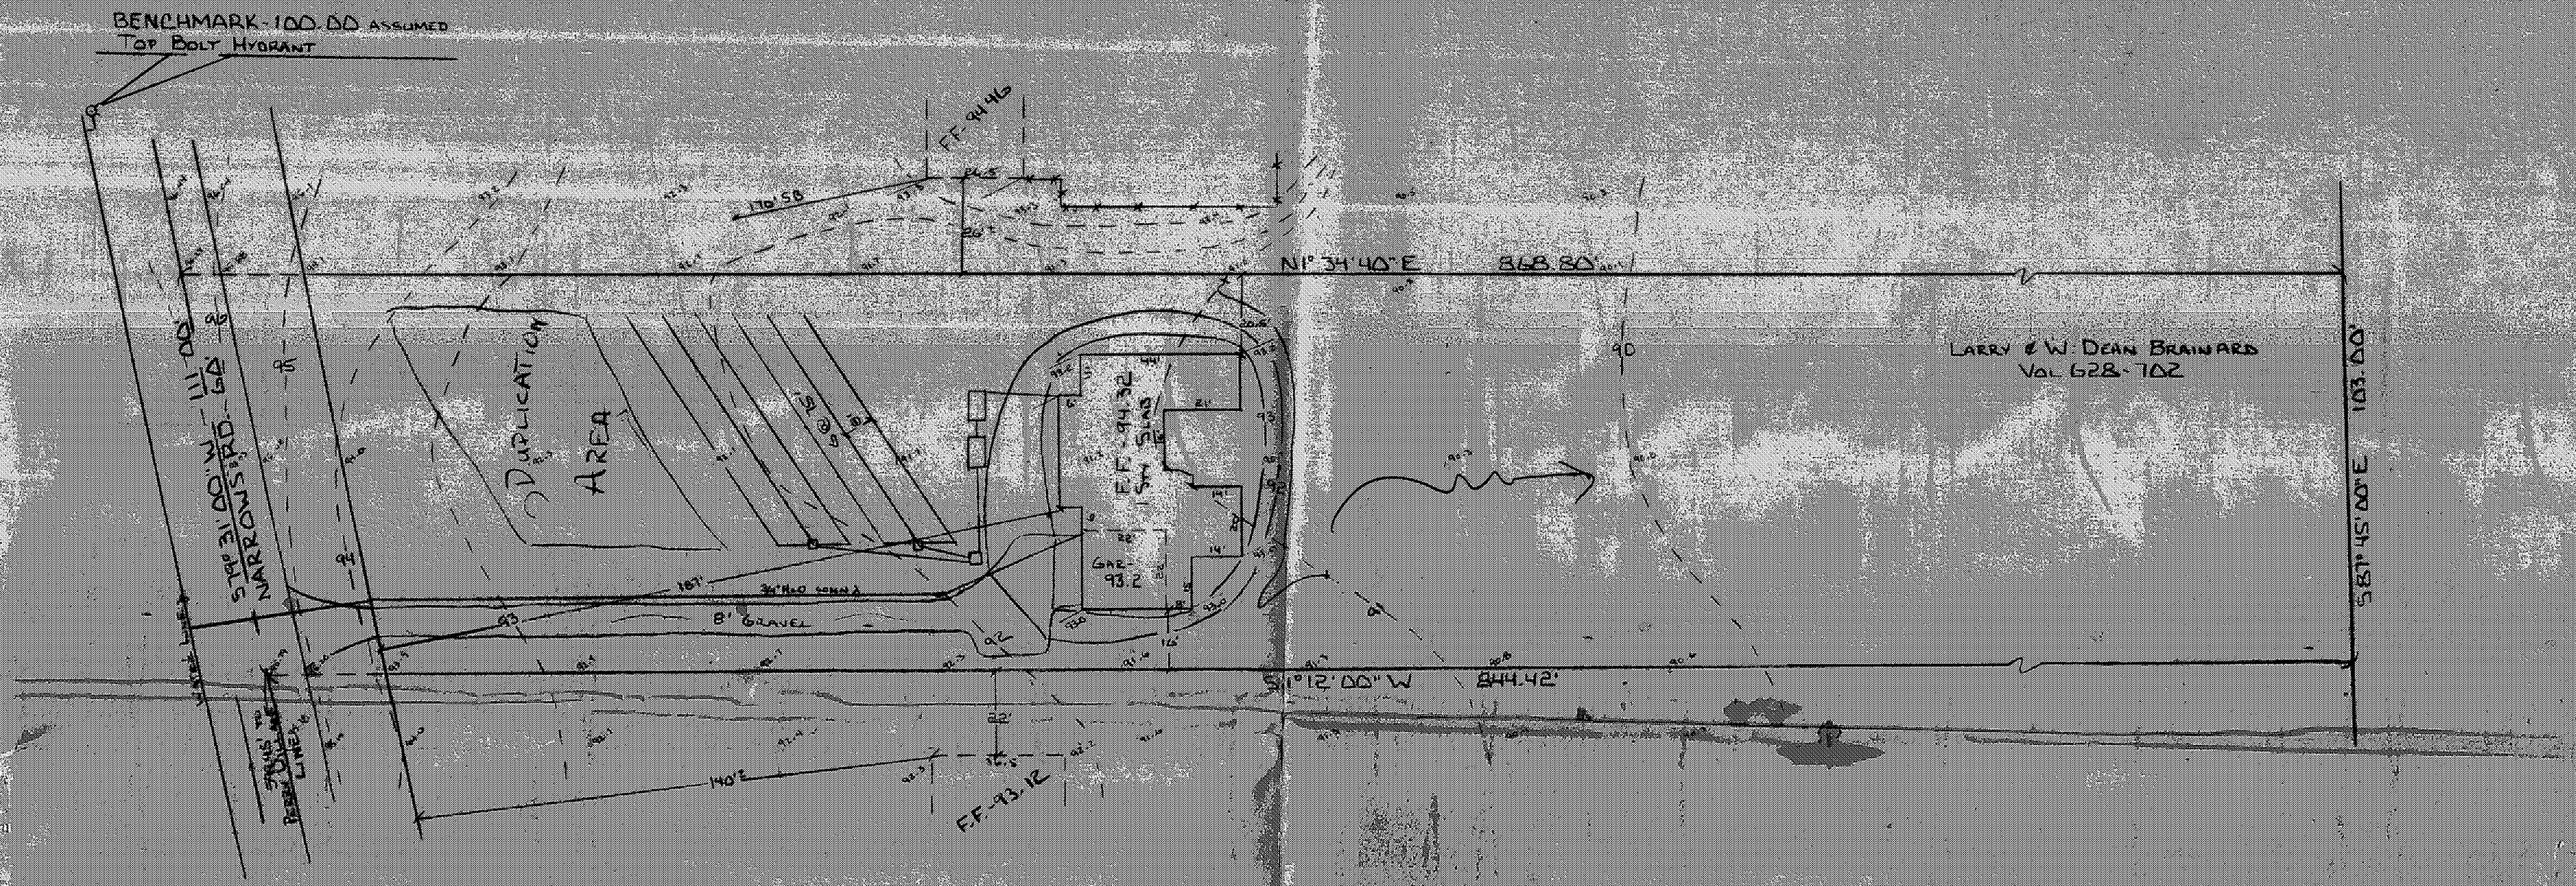

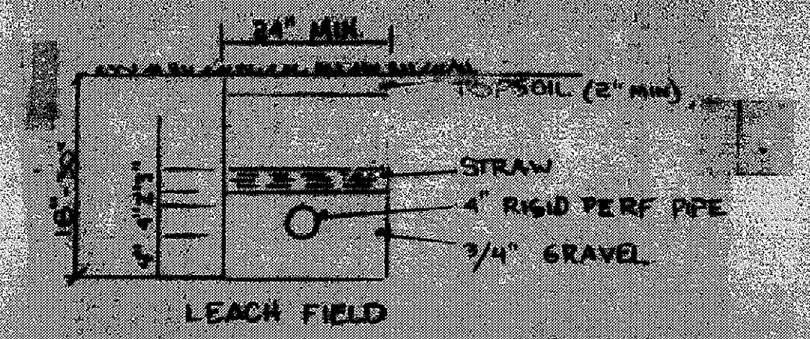

LEACH FIELD

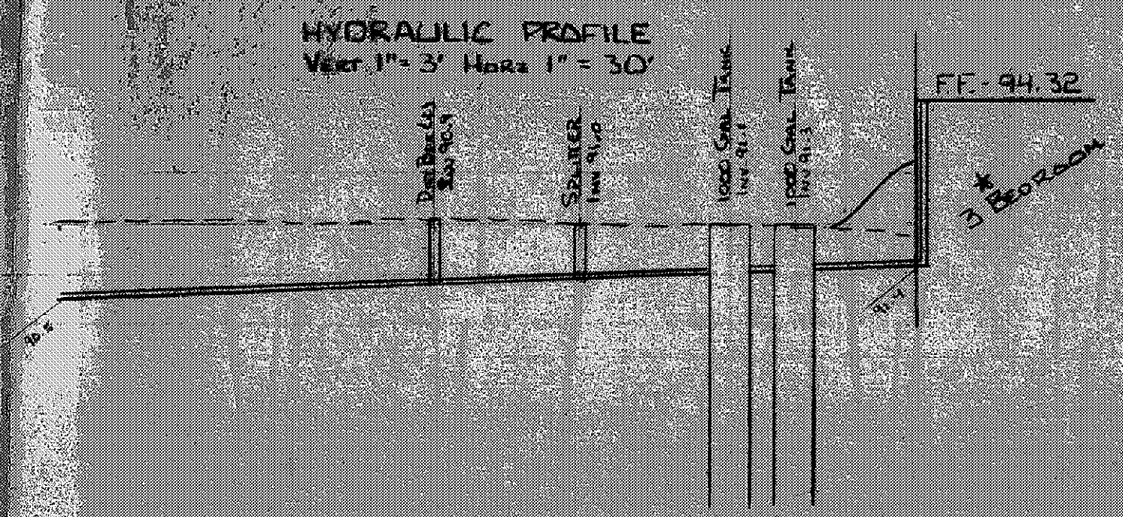

STATE OF OHIO
THOMAS MARC COFFMAN
6857
REGISTERED
SURVEYOR

DEC 22, 1992

Grading Plan Approved
as shown and/or noted
THOMAS P. GILLES, P.E.
Lake County Engineer
By GJH Date 1493

APPROVED
SIDE LINES & SET BACK
PERRY TOWNSHIP ZONING
PERMIT NO. 1433
ZONING INSPECTOR Don King

I, the undersigned hereby certify that this topography, indicated by 1' contours, and elevations shown hereon represent an actual field survey made by me on Dec 14, 1992 and that the elevations were taken at appropriate intervals and that as of that

T. M. Coffman PS No 6857

VILLAGE SURVEYING Co.
202 THIRD ST., FAIRPORT HBR., OH. 44077
(216) 357-7255