PLOT PLAN

FOR

ALEXANDER BAYLEY DEV. CO.

SITUATED IN THE TOWNSHIP OF PERRY,
COUNTY OF LAKE, & STATE OF OHIO &
KNOWN AS BEING A PART OF LOT 83.
PERM. PARCEL NO. 03A-066A-00-011
4516 N. RIDGE RD.

DATE: APRIL 28, 1992
SCALE: 1" = 30'
REV: 8-10-92

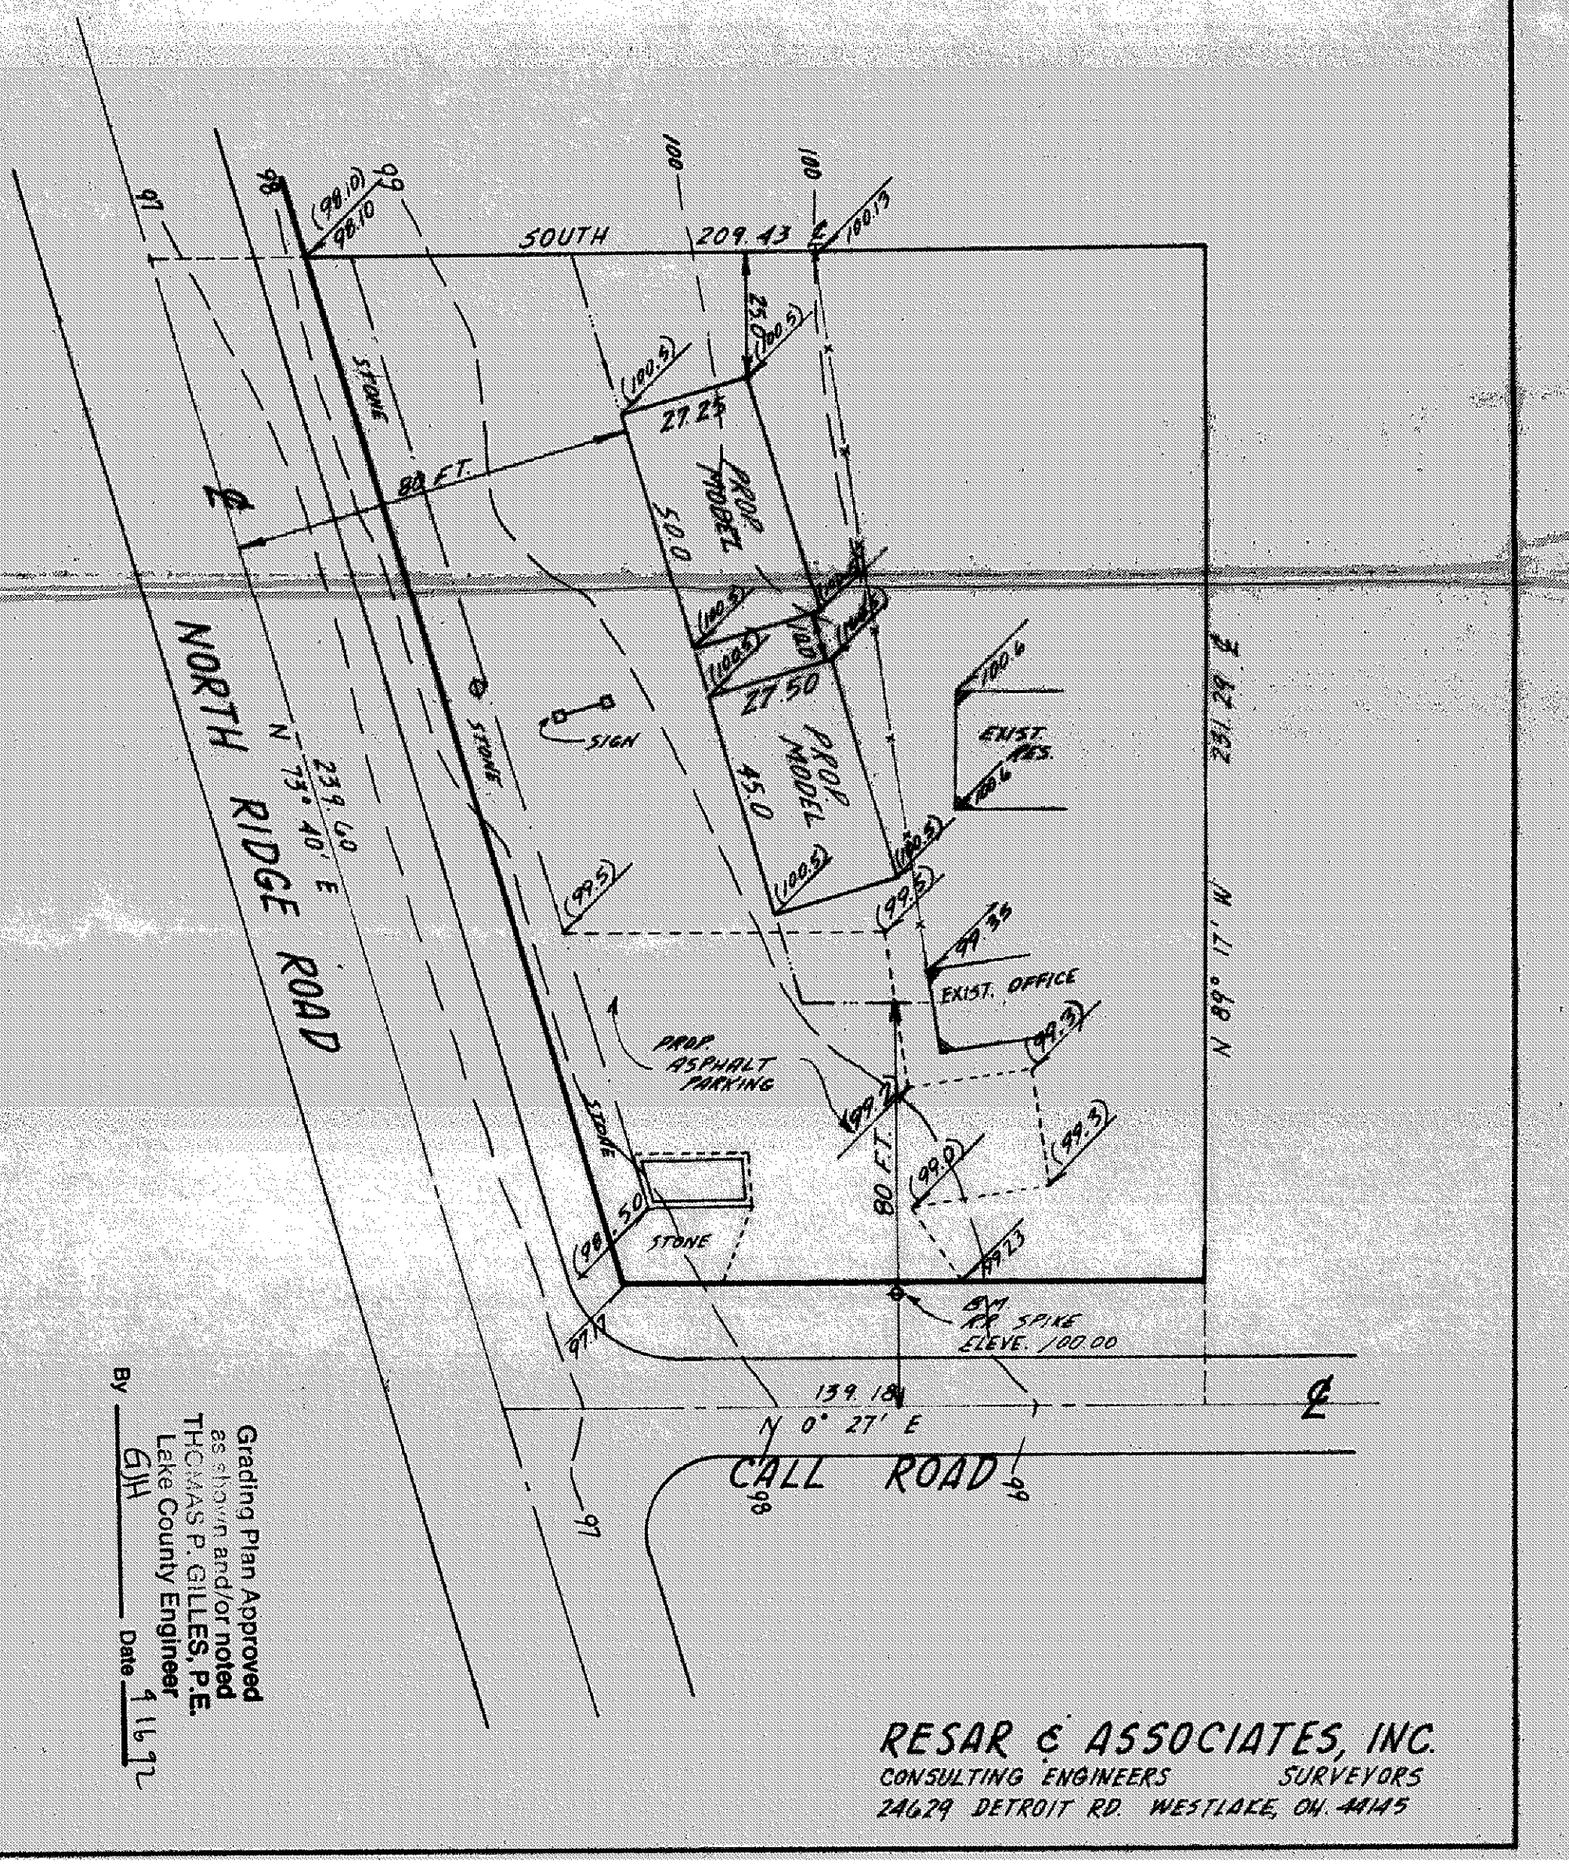

Grading Plan Approved
as shown and/or noted
THOMAS P. GILLES, P.E.
Lake County Engineer
By GJH Date 1 16 92

RESAR & ASSOCIATES, INC.
CONSULTING ENGINEERS SURVEYORS
24629 DETROIT RD. WESTLAKE, OH. 44145