PREPARED BY:
Wilson and Associates
Registered Surveyors
11005 Wilson Mills Road
Chardon, Ohio 44024
Date: June 1, 1974
Scale: 1" = 30'

SITE PLAN

LANE GROVE ESTATES
SUBLOT NO. 18
VOLUME S PAGE 12

PERRY TOWNSHIP
LAKE COUNTY OHIO
for
CASEMENT HOMES
1251 MADISON AVE.
PAINESVILLE, OHIO

APPROVED
SIDE LINES & SET BACK
PERRY TOWNSHIP ZONING
PERMIT NO. 1514
ZONING INSPECTOR
R. W. Rettenhouse

Grading Plan Approved
as shown and/or noted
THOMAS P. GILLES, P.E.
Lake County Engineer
By JWK Date 6-10-74

CERTIFICATION:
I certify that this plat was prepared by me, and is correct to the best of my knowledge.
By: _____
Lawrence Wilson, Reg. Surveyor No. 5807.
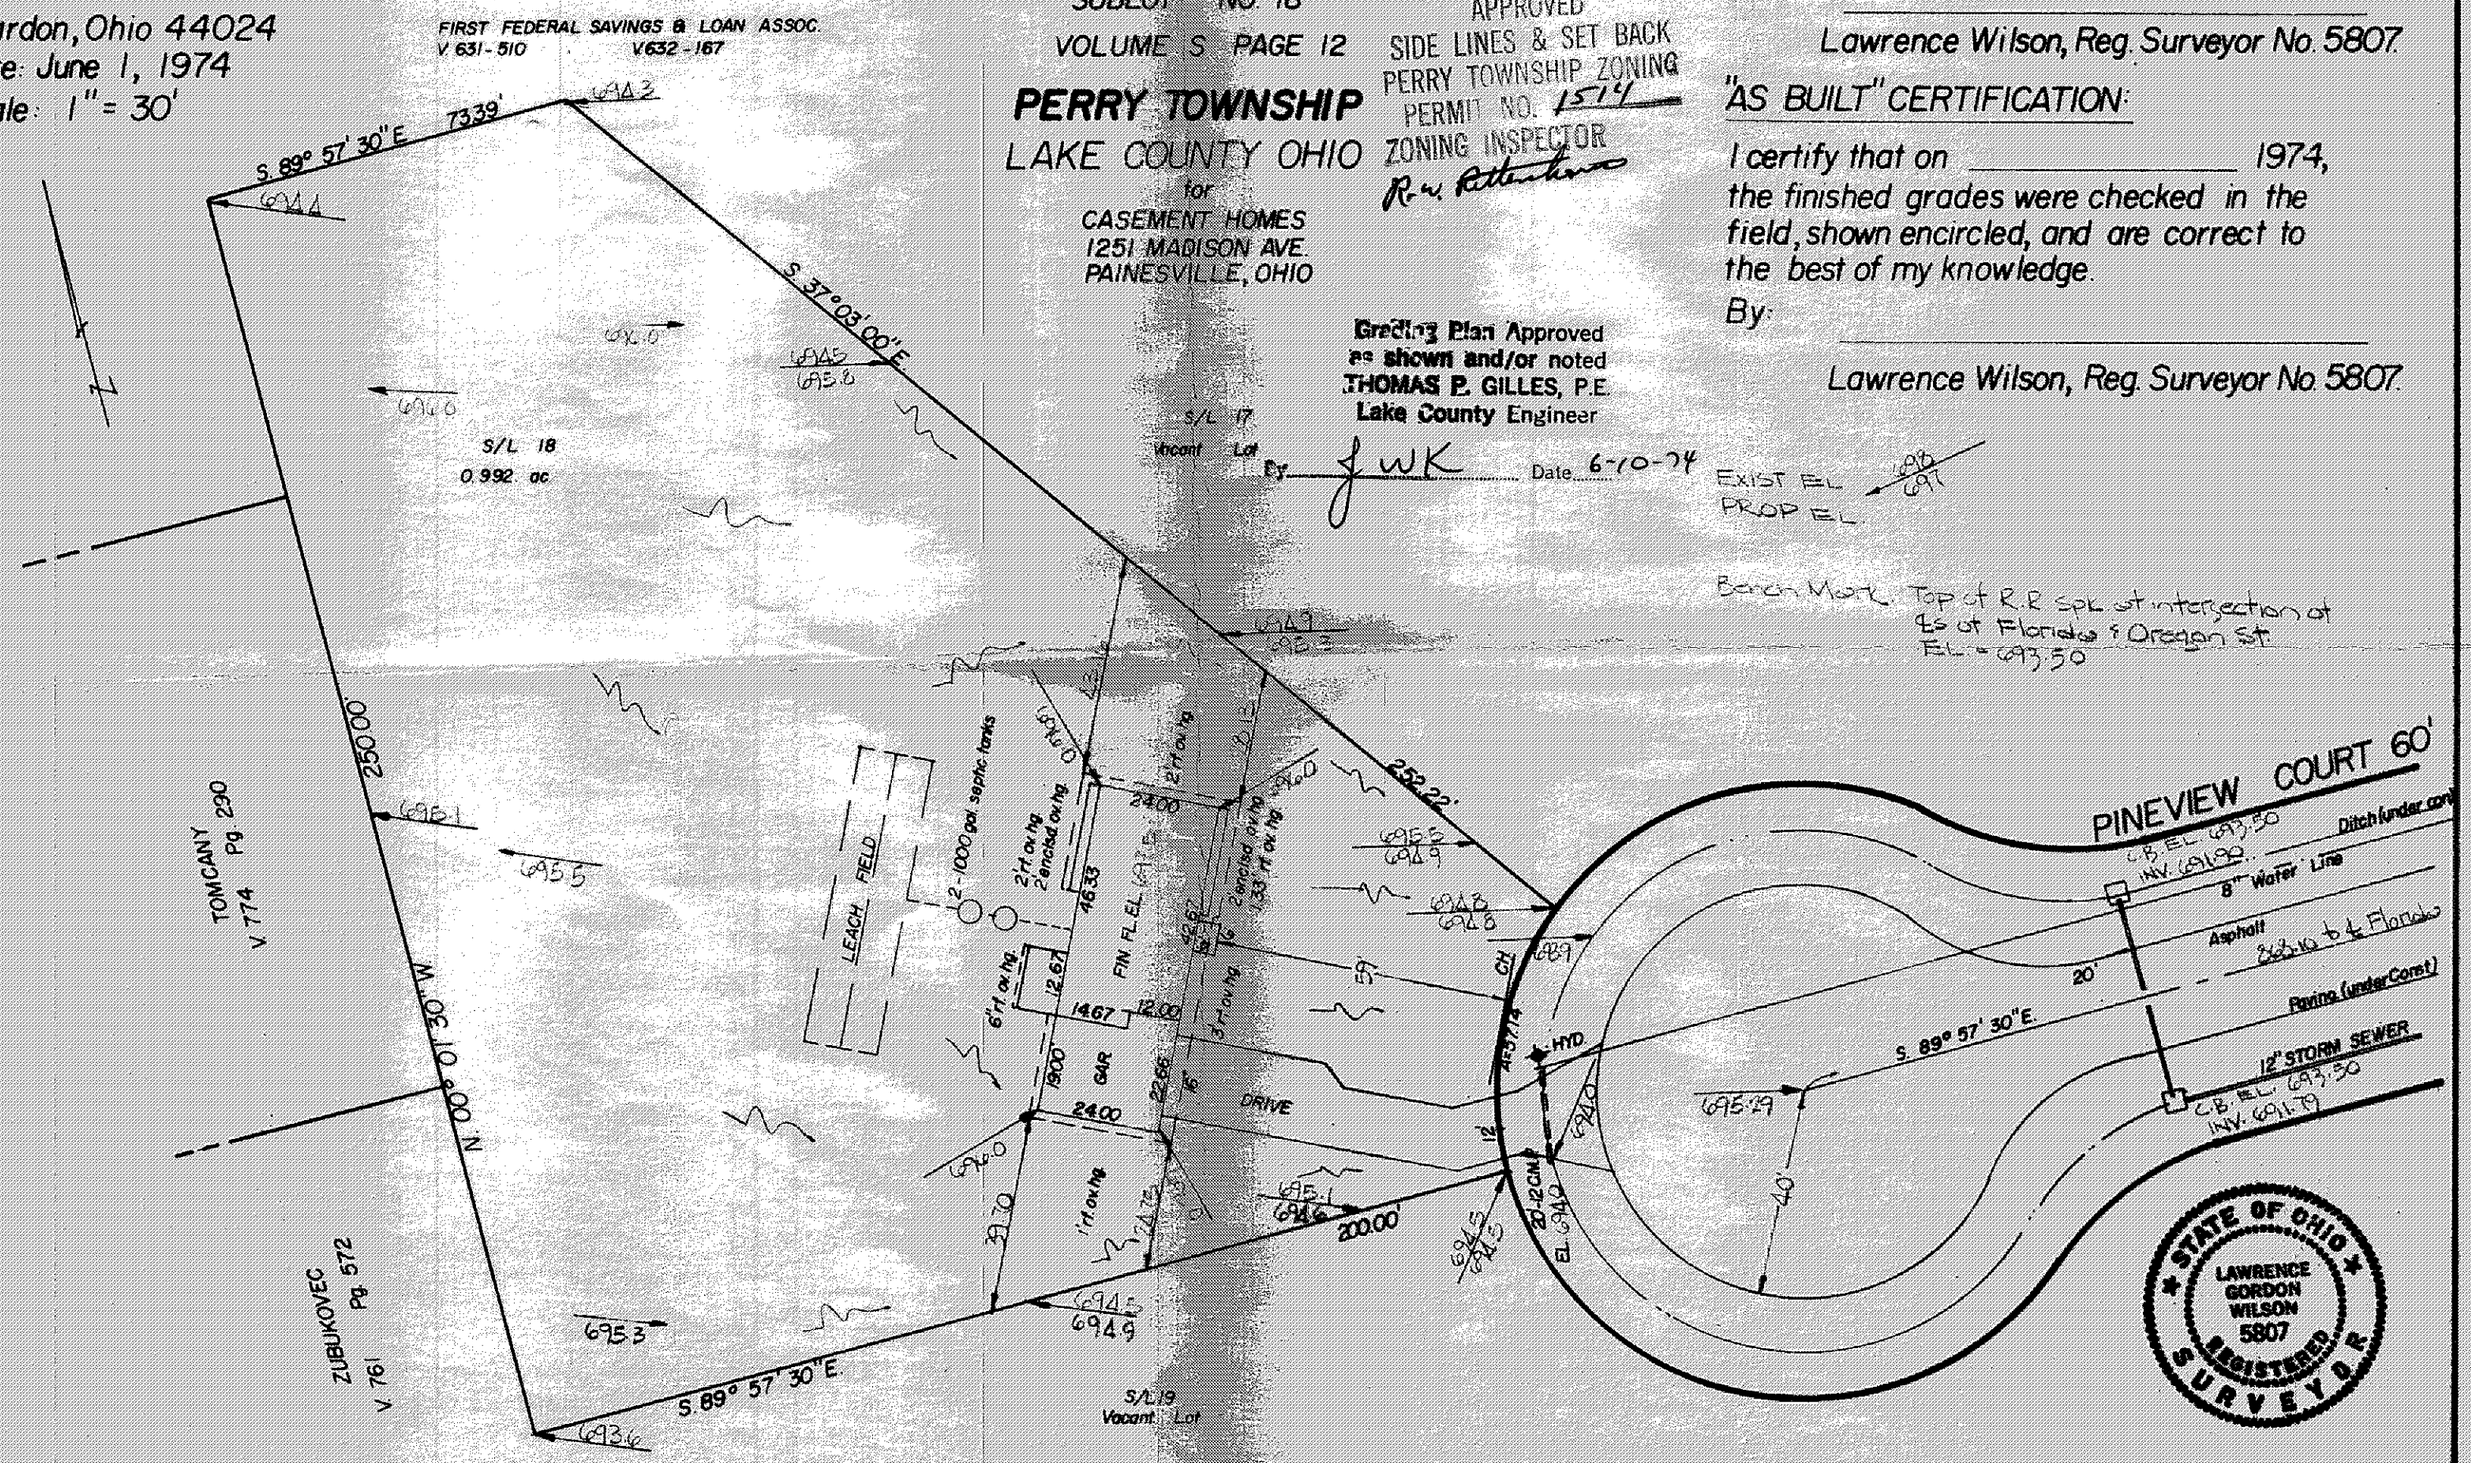
"AS BUILT" CERTIFICATION:
I certify that on _____ 1974, the finished grades were checked in the field, shown encircled, and are correct to the best of my knowledge.
By: _____
Lawrence Wilson, Reg. Surveyor No. 5807.