PREPARED BY:
Wilson and Associates
Registered Surveyors
11005 Wilson Mills Road
Chardon, Ohio 44024
Date: March 29, 1974
Scale: 1" = 30'

SITE PLAN

LANE GROVE ESTATES
SUBLOT NO. 11
VOLUME S PAGE 12

PERRY TOWNSHIP
LAKE COUNTY OHIO
for
CASEMENT HOMES
1251 MADISON AVE
PAINESVILLE, OHIO

CERTIFICATION:
I certify that this plat was prepared by me, and is correct to the best of my knowledge.
By: Lawrence Wilson
Lawrence Wilson, Reg. Surveyor No. 5807

"AS BUILT" CERTIFICATION:
I certify that on _____ 1974, the finished grades were checked in the field, shown encircled, and are correct to the best of my knowledge.
By: _____
Lawrence Wilson, Reg. Surveyor No. 5807

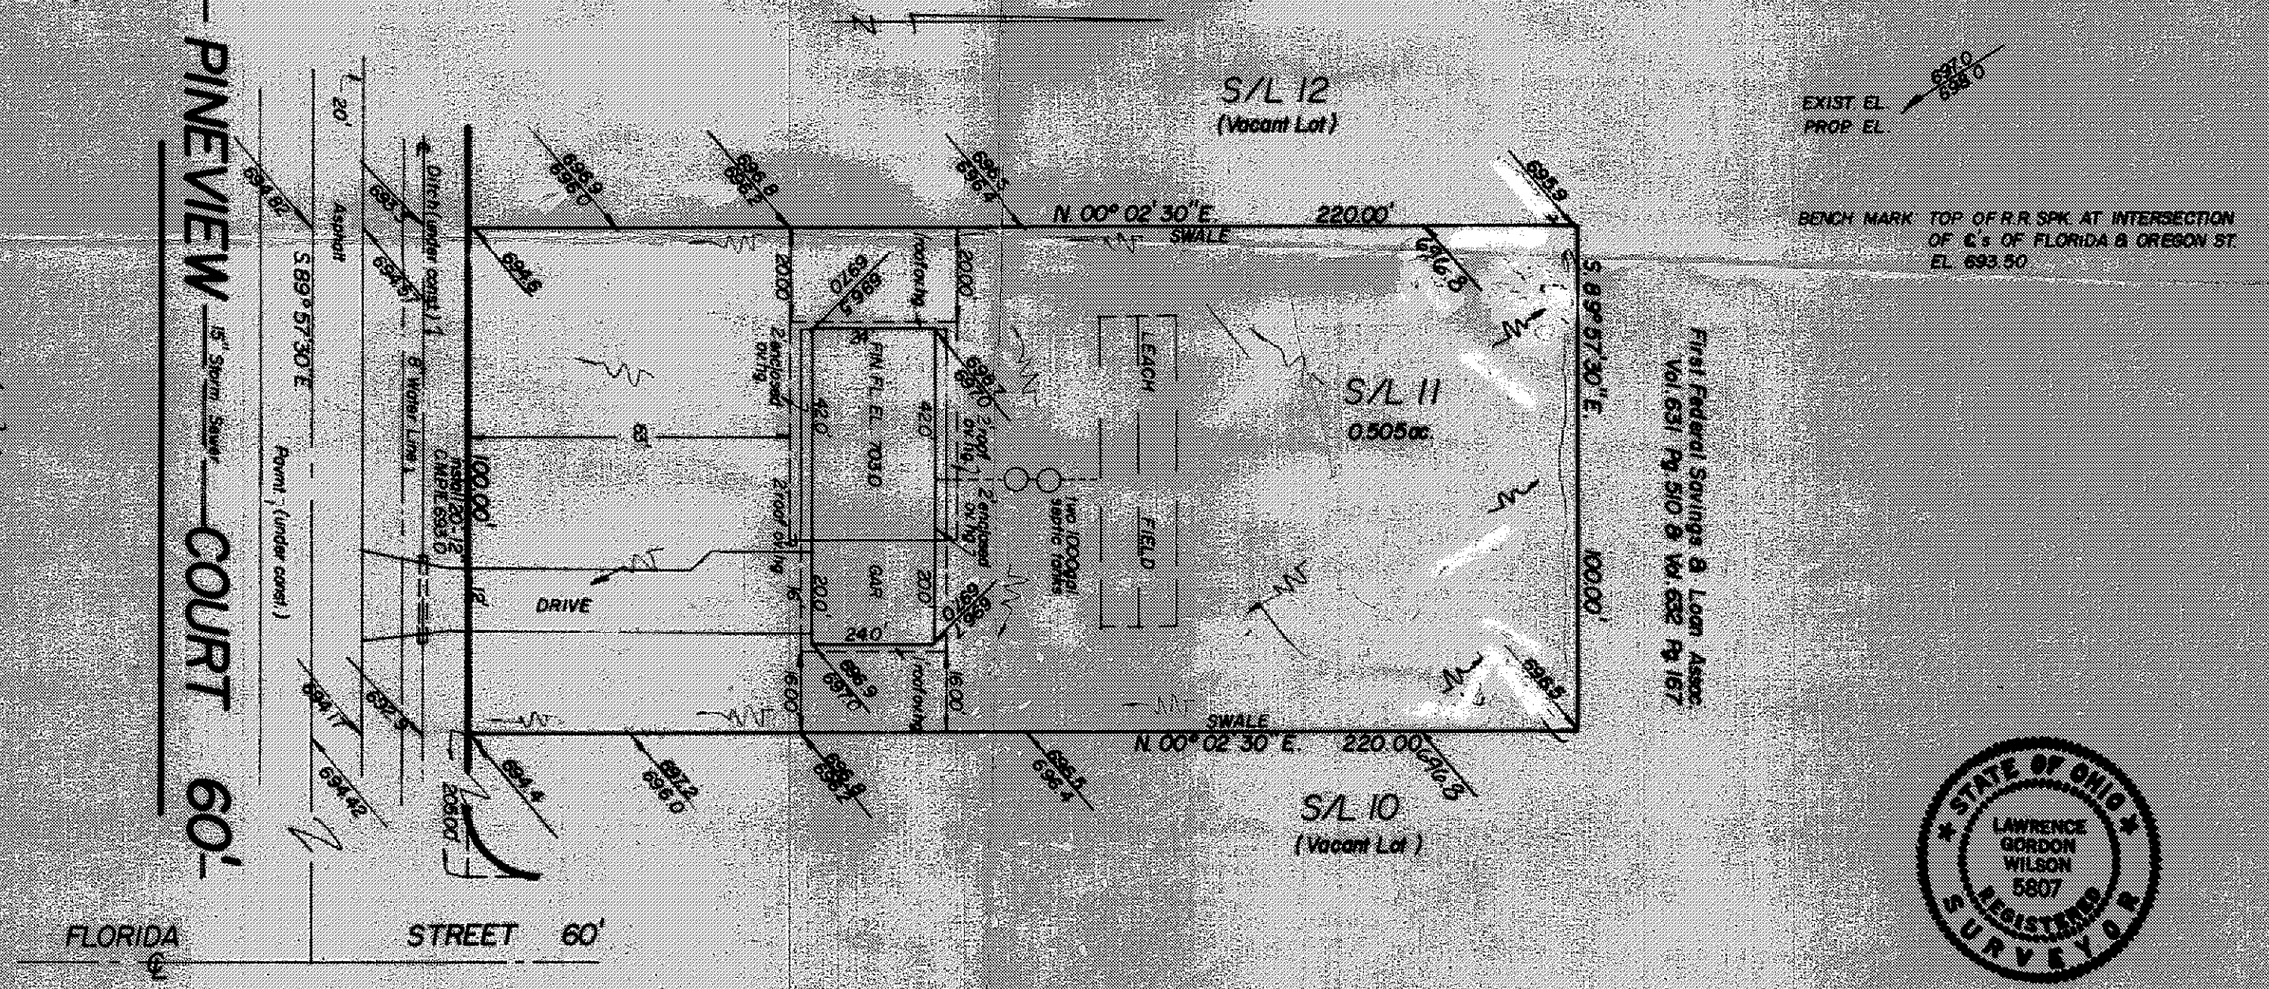

APPROVED
SIDE LINES & SET BACK
PERRY TOWNSHIP ZONING
PERMIT NO. 1476
ZONING INSPECTOR
Ray Atterbury

THOMAS P. GIL...
Lake County Engineer
By JWK Date 4-25-74

STATE OF OHIO
LAWRENCE GORDON WILSON
5807
REGISTERED SURVEYOR