EVAPORATION - TRANSPIRATION TRENCH CROSS SECTION

Clay (silt loam)

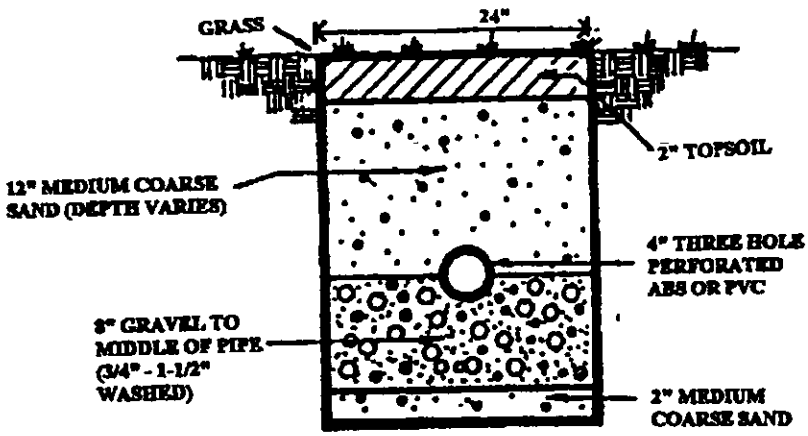

24" OPTIMAL DEPTH
(18-30" ALLOWABLE)

LEACHING TRENCH CROSS SECTION

sands

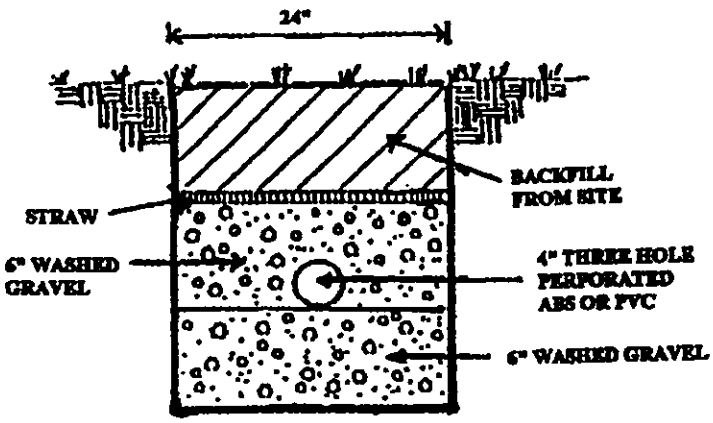

24" OPTIMAL DEPTH
(18-30" ALLOWABLE)
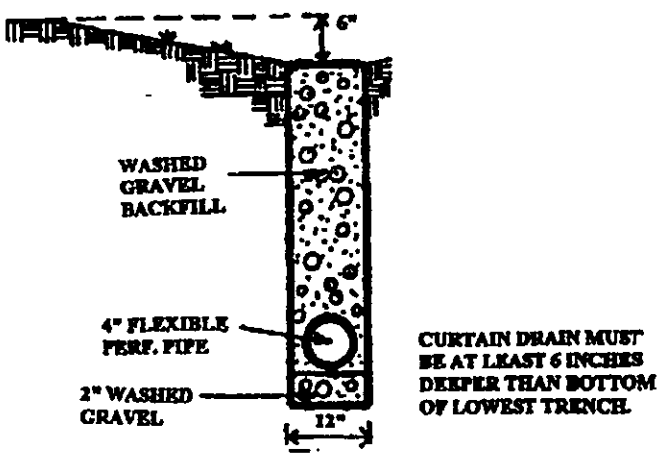
CURTAIN DRAIN CROSS SECTION