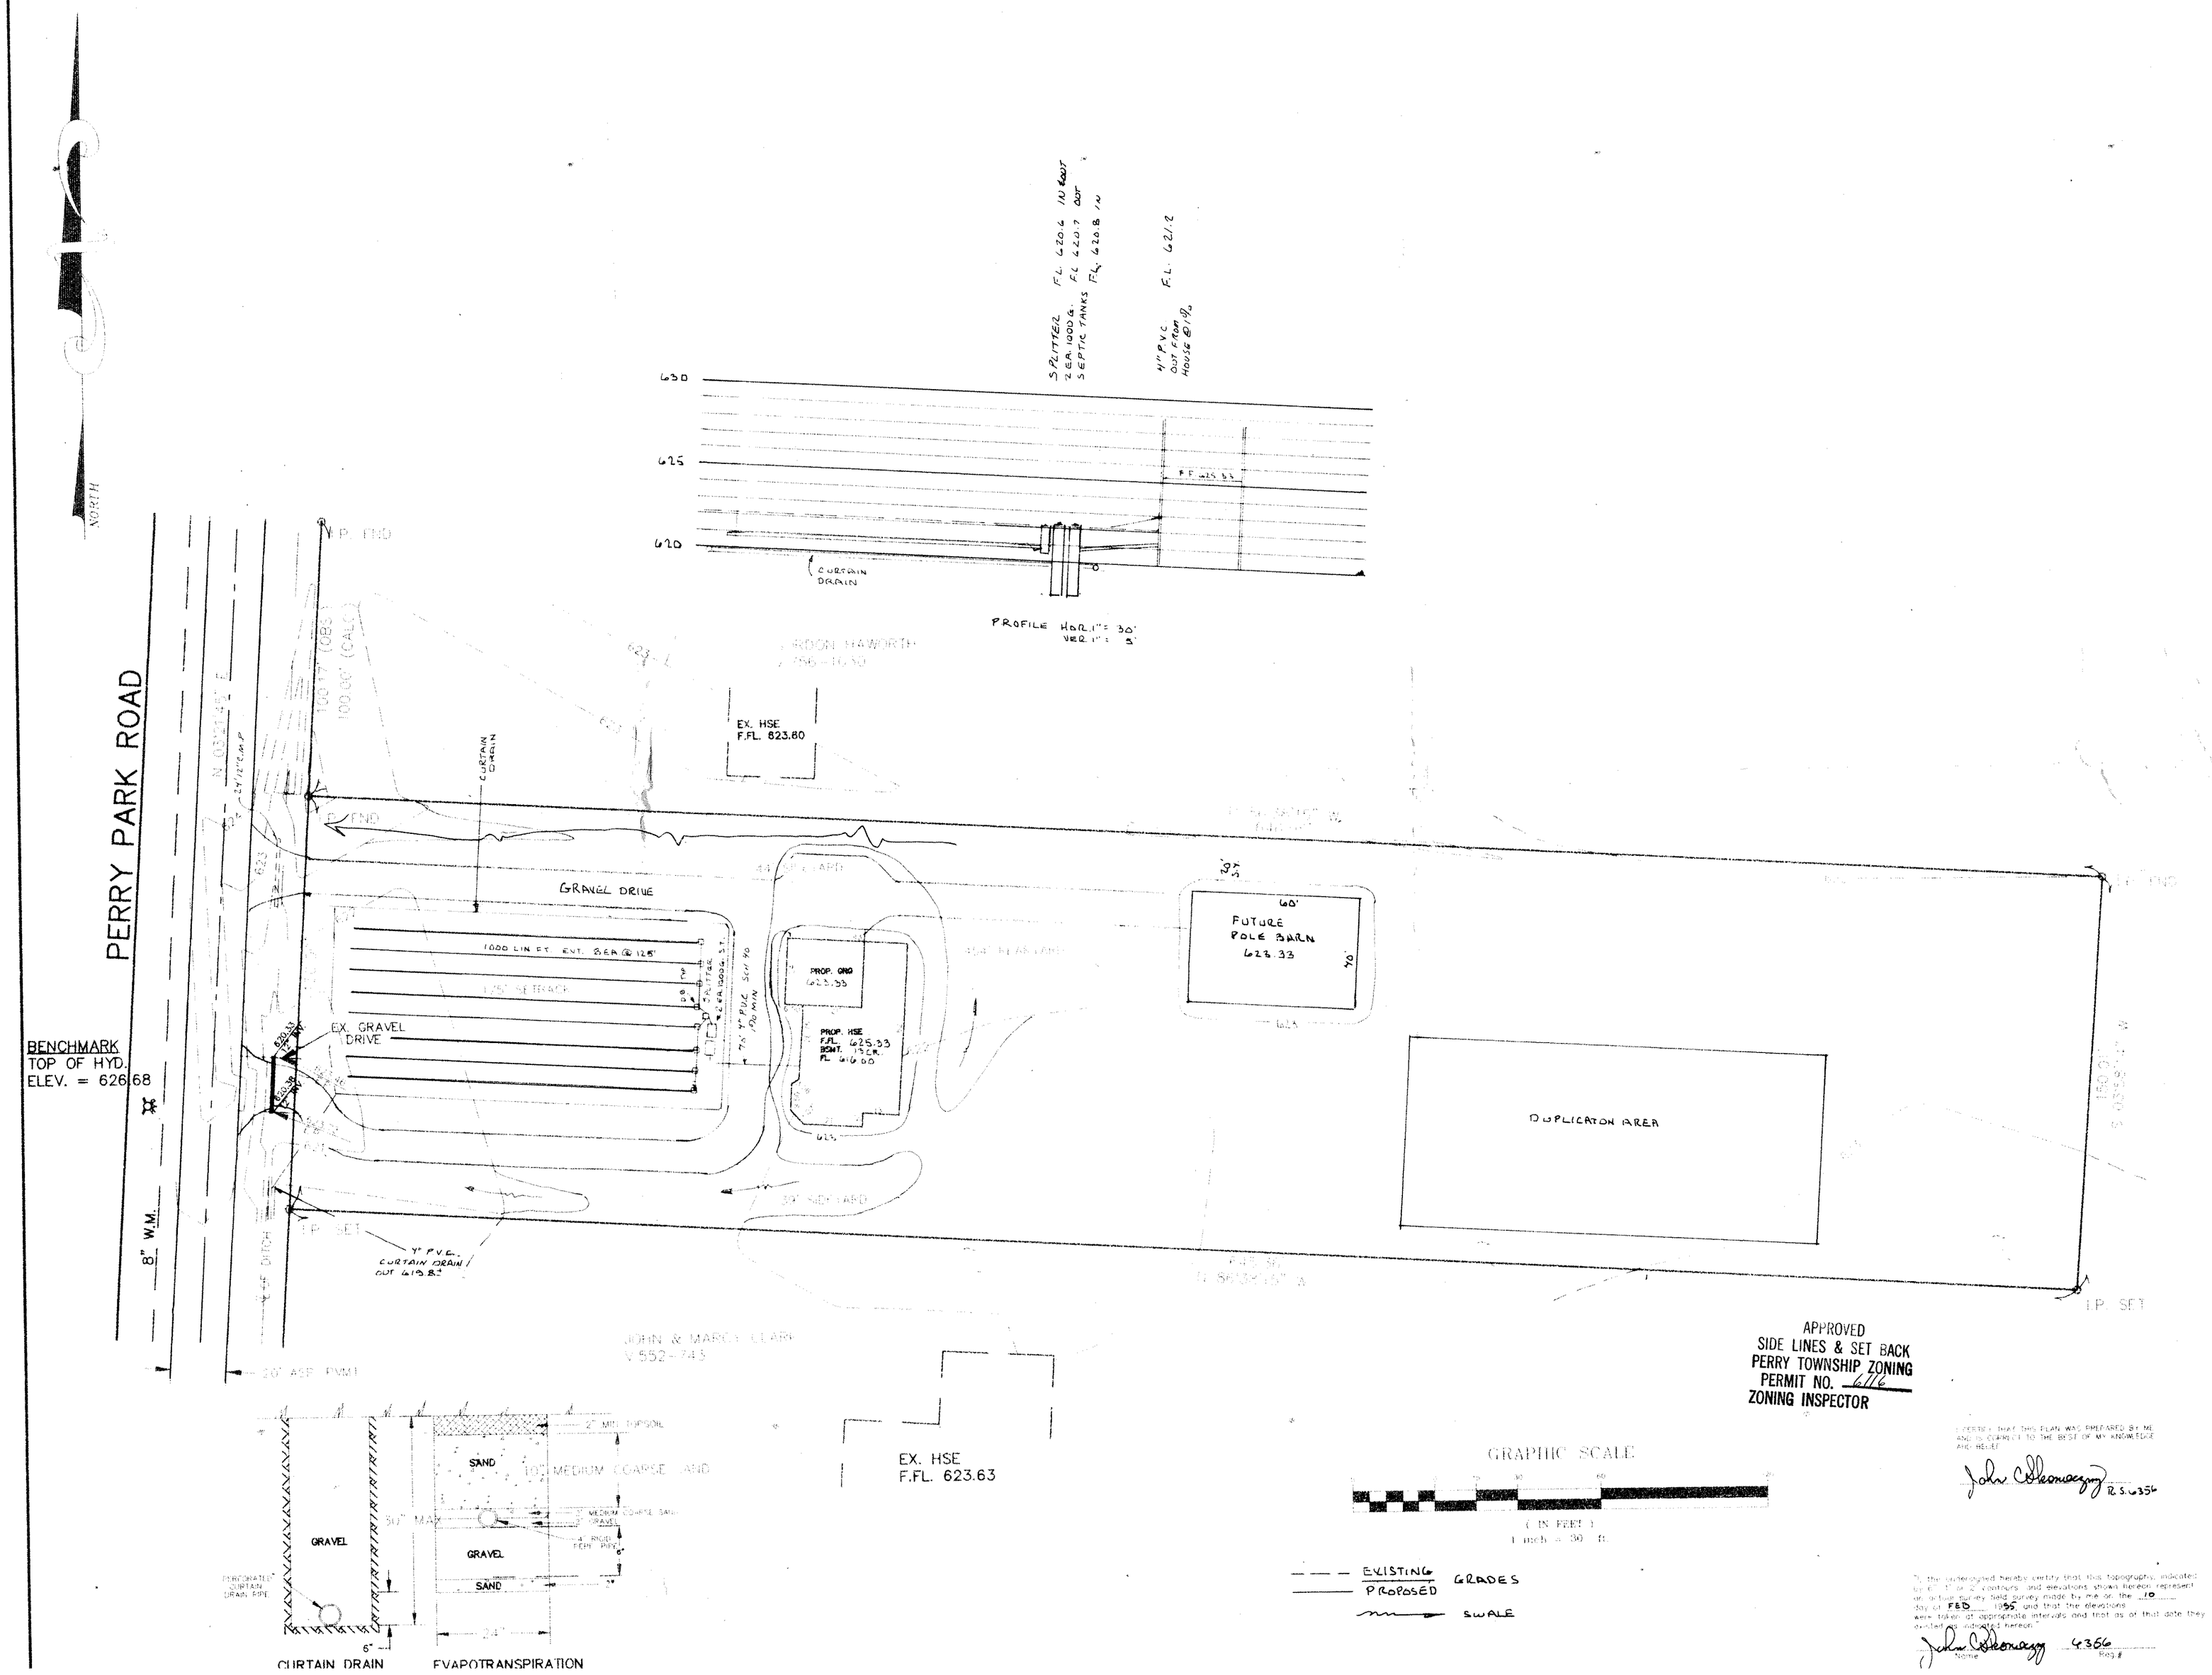

APPROVED
SIDE LINES & SET BACK
PERRY TOWNSHIP ZONING
PERMIT NO. 616
ZONING INSPECTOR

Certified Plan Approved
as shown and/or noted
THOMAS P. GILLES, P.E.
Lake County Engineer
By GJH Date 6/95
Scale as Shown

I CERTIFY THAT THIS PLAN WAS PREPARED BY ME AND IS CORRECT TO THE BEST OF MY KNOWLEDGE AND BELIEF

John C. Skonieczny
REG. SURVEYOR #6356

JOHN C. SKONIECZNY
7739 VIEWMOUNT DR.
PAINESVILLE, OHIO 44077
PH. 352-7742

STATE OF OHIO
JOHN CLOUD SKONIECZNY
S-6356
REGISTERED SURVEYOR

I CERTIFY THAT THIS PLAN WAS PREPARED BY ME AND IS CORRECT TO THE BEST OF MY KNOWLEDGE AND BELIEF

John C. Skonieczny R.S. 6356

"I, the undersigned hereby certify that this topography, indicated by 6", 1" or 2" contours and elevations shown hereon represent an actual survey field survey made by me on the 10 day of FEB 1995, and that the elevations were taken at appropriate intervals and that as of that date they existed as indicated hereon."

John C. Skonieczny 4356
Name Reg.#

SITE PLAN FOR: BRIAN PEALER BEING S/L'S 11 & PART OF 12 ON PERRY PARK ROAD LOCATED IN PERRY TOWNSHIP, LAKE COUNTY, OHIO

DRAWN BY:	SRL	DATE:	2/95
SURVEYED BY:	JFT	DRAWING NO.	A27-095