CURVE DATA

△1 R = 287.07'
Δ = 10° 41' 34"
T = 26.87'
A = 53.57'
C = 53.50'
N. 74° 06' 08" W

△2 R = 317.07'
Δ = 11° 43' 06"
T = 32.54'
A = 64.85'
C = 64.74'
S. 74° 36' 54" E

△3 R = 917.40'
Δ = 10° 32' 55"
T = 84.69'
A = 168.90'
C = 168.66'
S. 15° 58' 11" W.

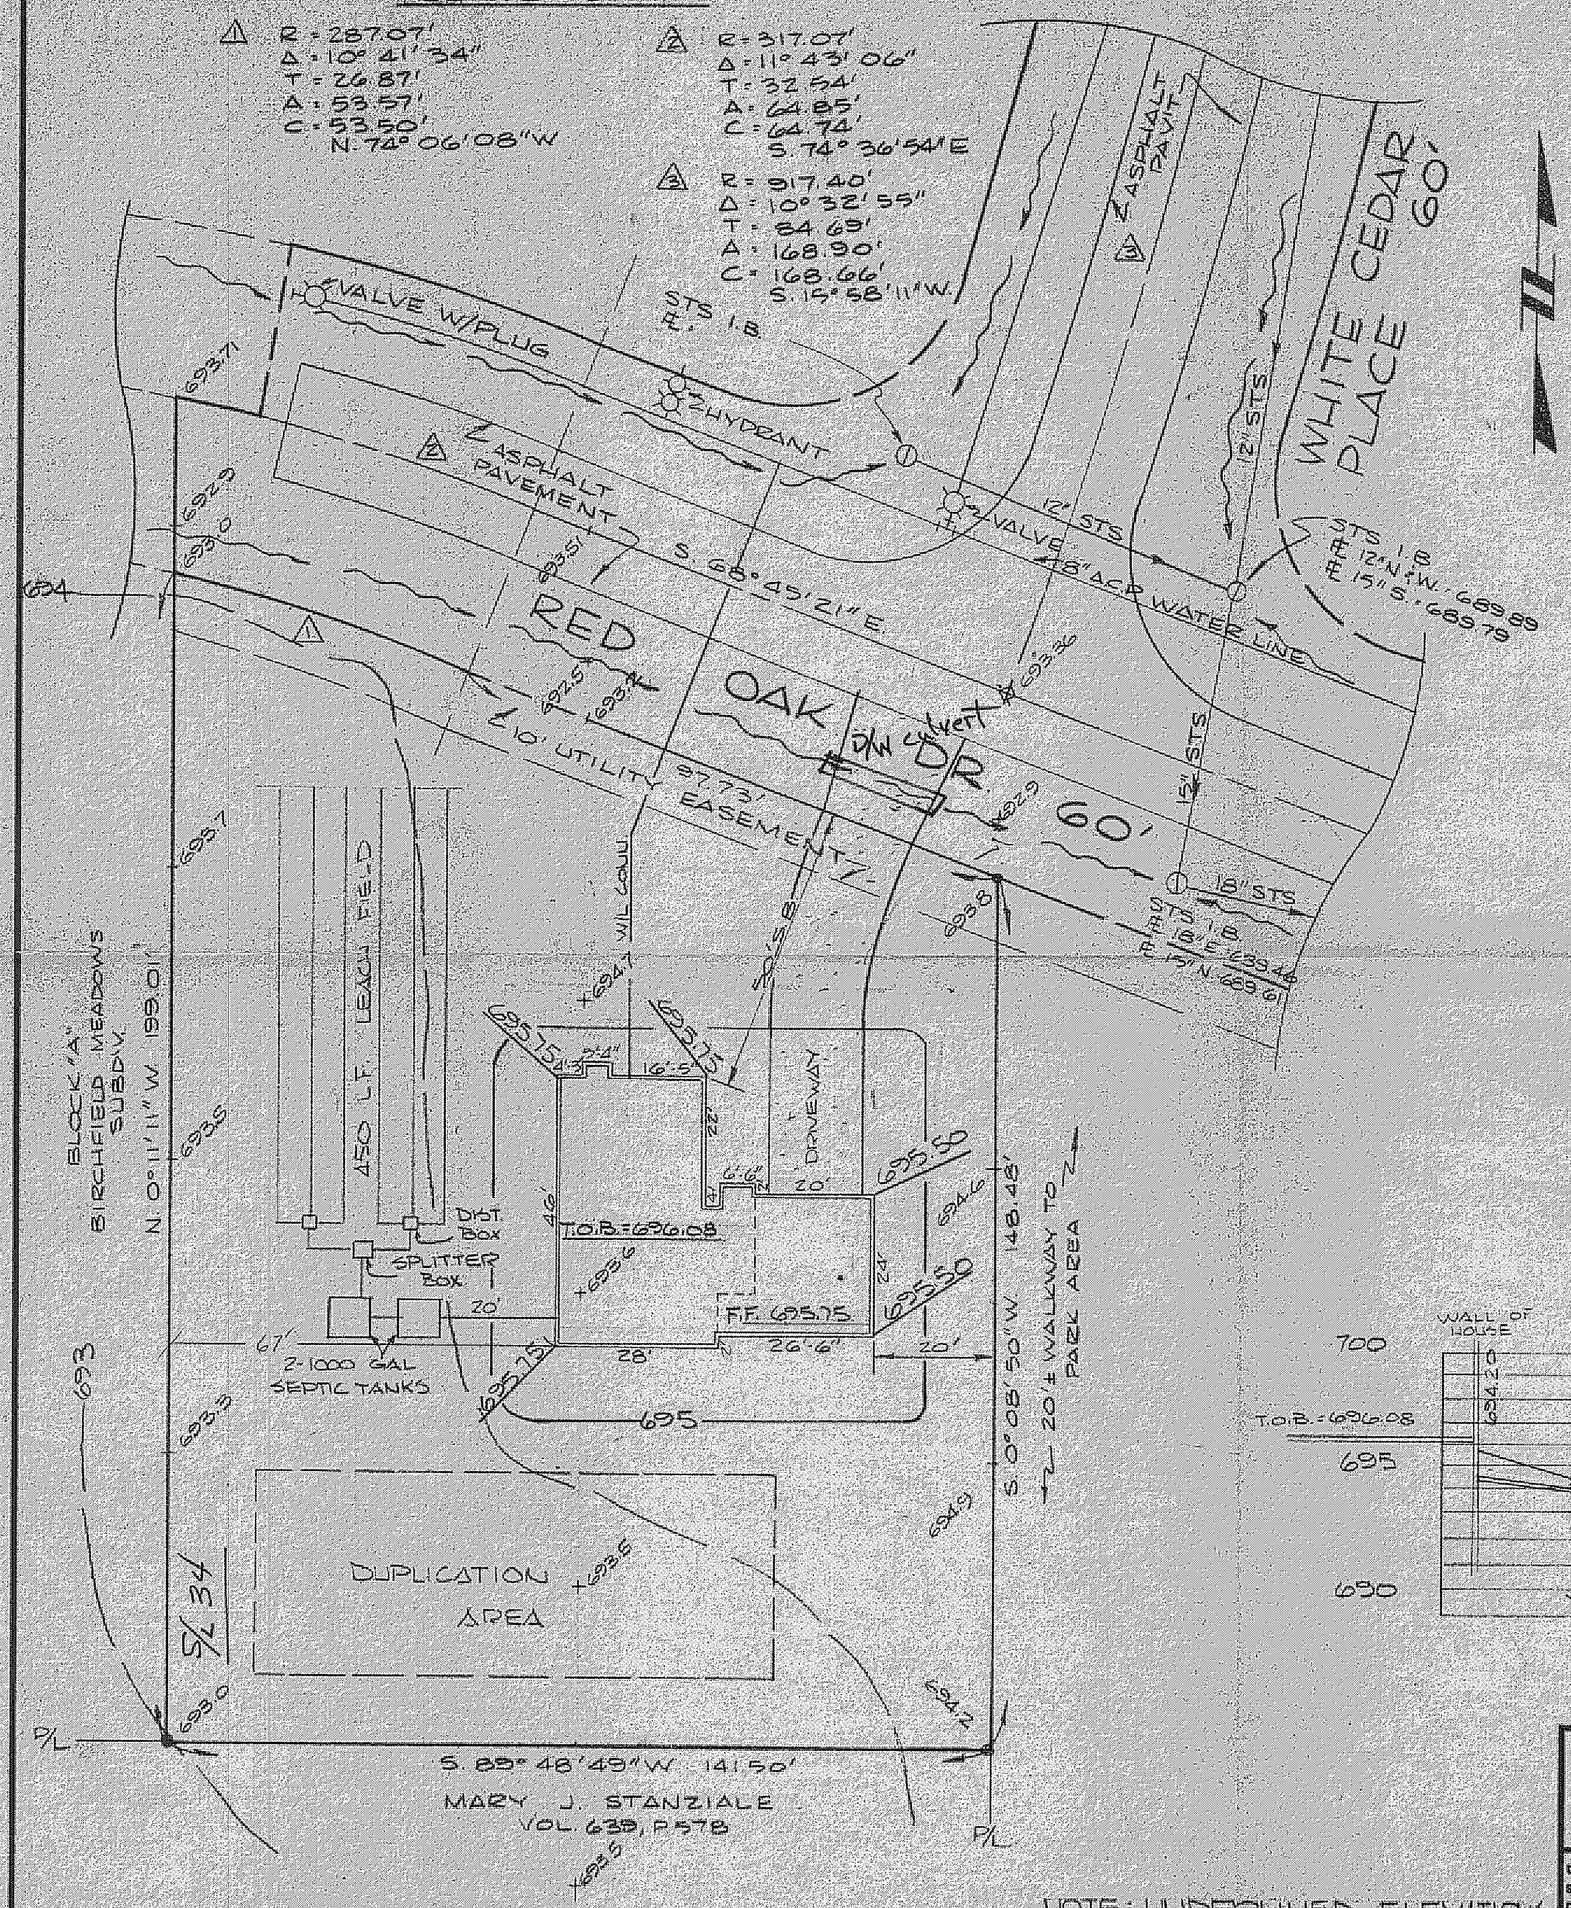

DESIGN CERTIFICATION

THIS PLAT WAS DESIGNED BY ME AND IS CORRECT TO THE BEST OF MY KNOWLEDGE AND BELIEF.

REG. SURVEYOR NO. 4785

"AS BUILT" CERTIFICATION

I HEREBY CERTIFY THAT THE CIRCLED GRADES ARE EXISTING FINISH GRADES CHECKED IN THE FIELD ON _____ AND THAT THE SURVEY IS CORRECT TO THE BEST OF MY KNOWLEDGE AND BELIEF

REG. SURVEYOR NO. _____

BENCH MARK:
TOP HYDRANT CORNER NARROWS RD. & WHITE CEDAR PLACE.
ELEVATION = 697.46

Grading Plan Approved as shown and/or noted
THOMAS P. GILLES, P.E.
Lake County Engineer
By [signature] Date 3-1-7

APPROVED
SIDE LINES & SET BACK
PERRY TOWNSHIP ZONING
PERMIT NO. 2202
ZONING INSPECTOR [signature]

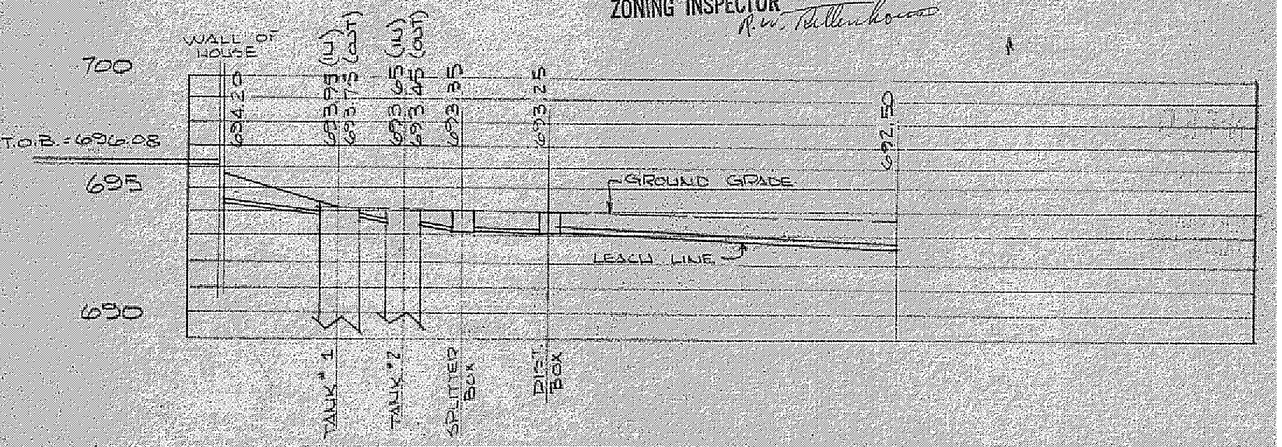

NOTE: UNDERLINED ELEVATIONS ARE PROPOSED FINISH GRADES.

SITE PLAN FOR
CASEMENT HOMES
1251 MADISON AVE., PAINESVILLE, OHIO
BEING SUBLOT 34 OF BIRCHFIELD MEADOWS SUBDIVISION, TOWNSHIP OF PERRY, LAKE COUNTY, OHIO

DATE FEB-79
SCALE 1" = 20'
DRAWN BY T.R.A.
CH'K'D BY [initials]
F.S.# 361 PG.

COLPETZER · WOODS CONSULTANTS, INC.
MENTOR, OHIO 44060

SHEET 1
CONTRACT NO. 77-01