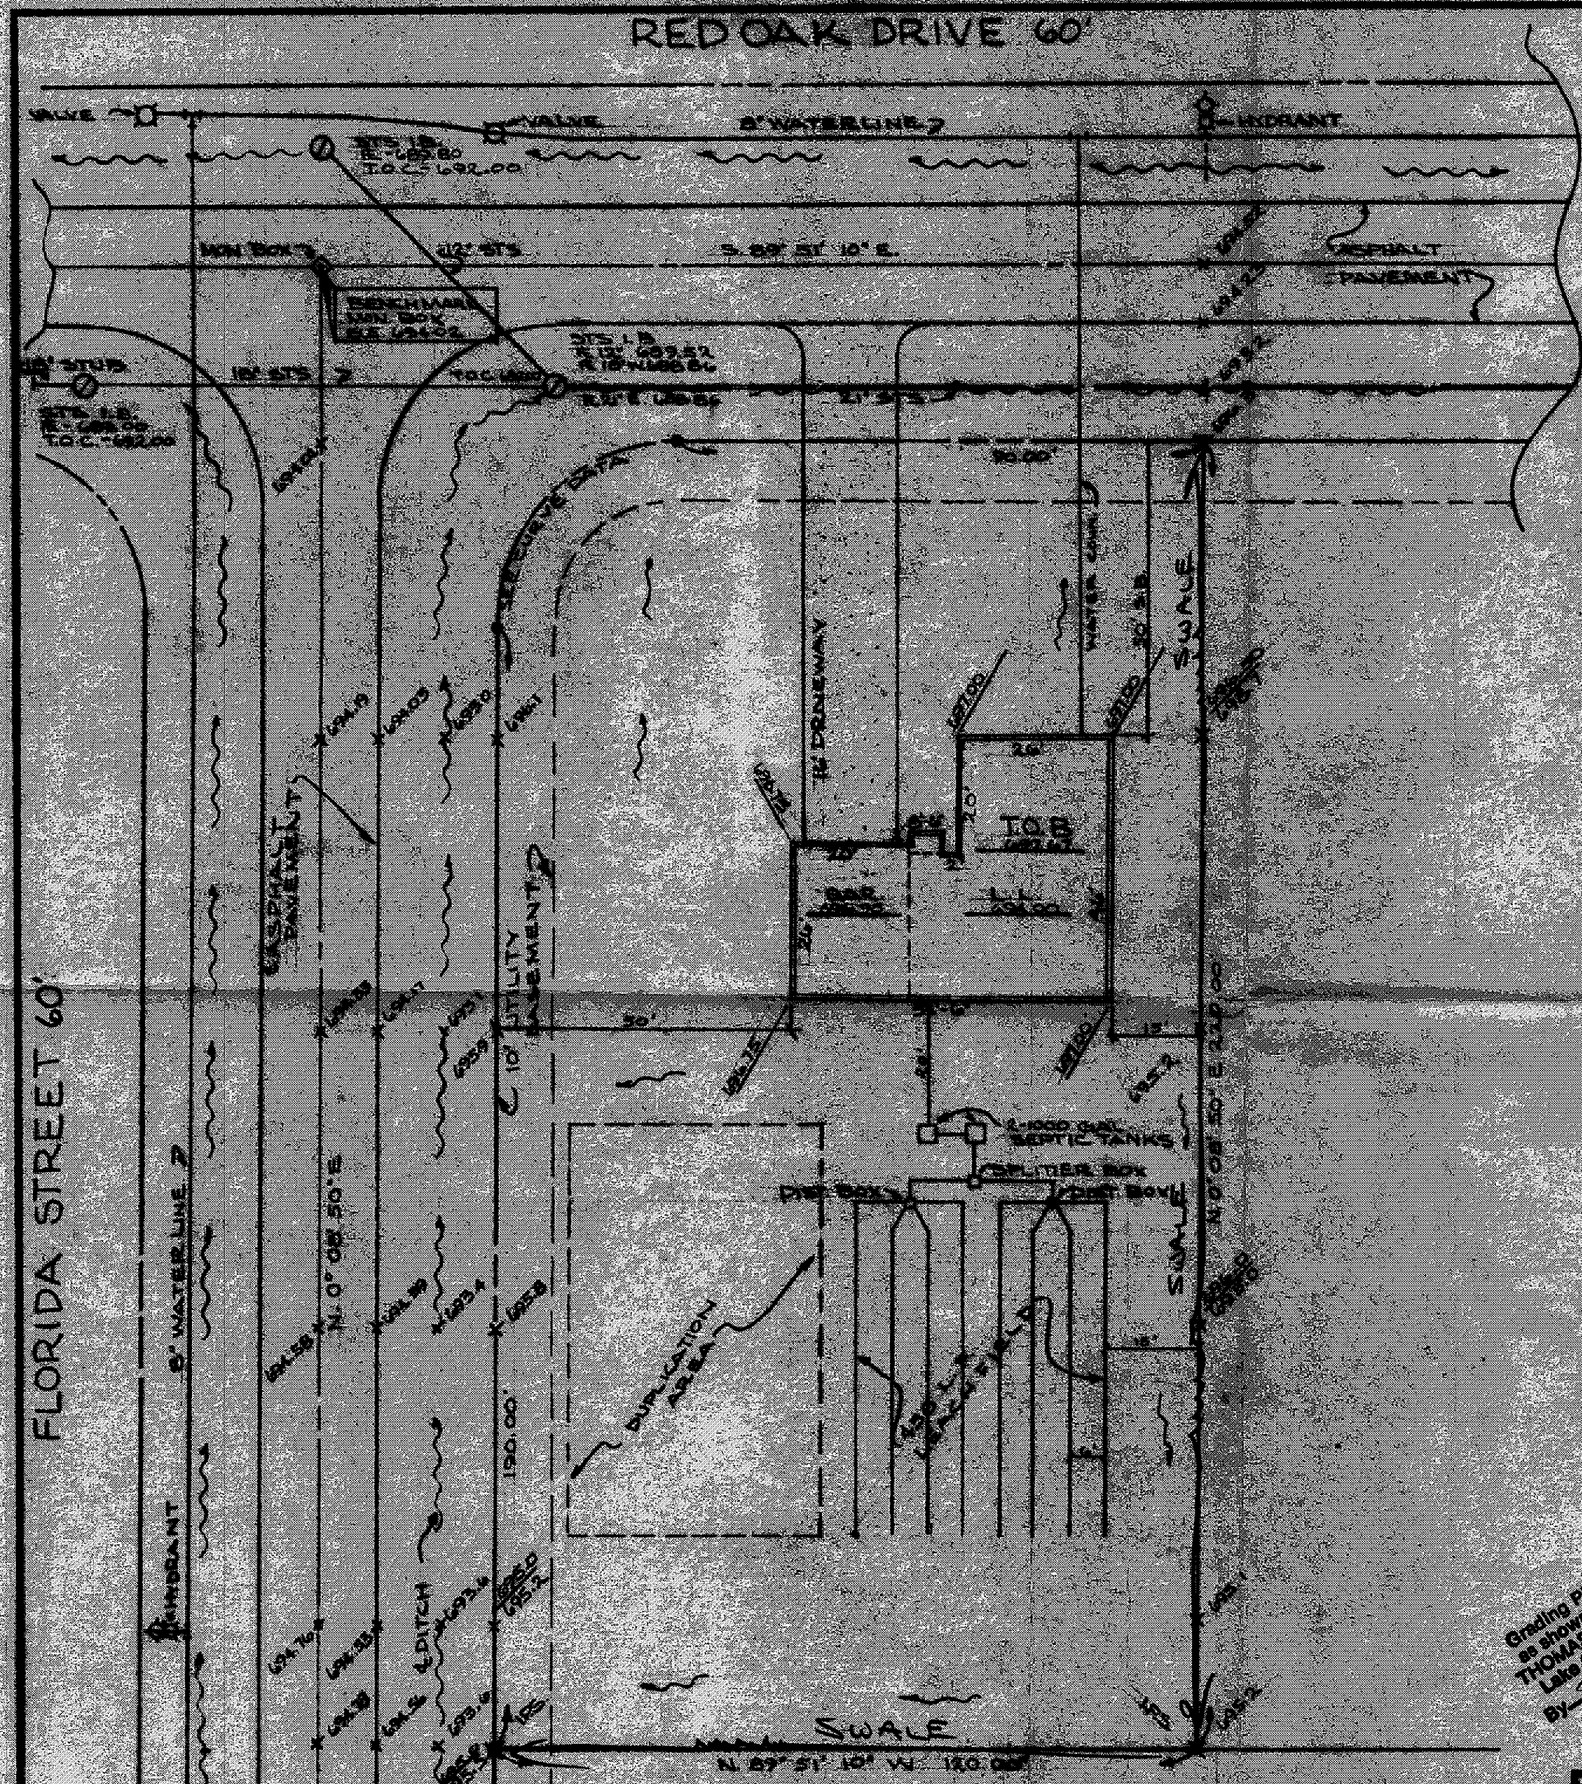

DESIGN CERTIFICATION

THIS PLAT WAS DESIGNED BY ME AND IS CORRECT TO THE BEST OF MY KNOWLEDGE AND BELIEF.

REG. SURVEYOR No. [illegible]

AS BUILT CERTIFICATION

I HEREBY CERTIFY THAT THE CIRCLED GRADES ARE EXISTING FINISH GRADES CHECKED IN THE FIELD ON _____ AND THAT SURVEY IS CORRECT TO THE BEST OF MY KNOWLEDGE AND BELIEF.

REG. SURVEYOR No. _____

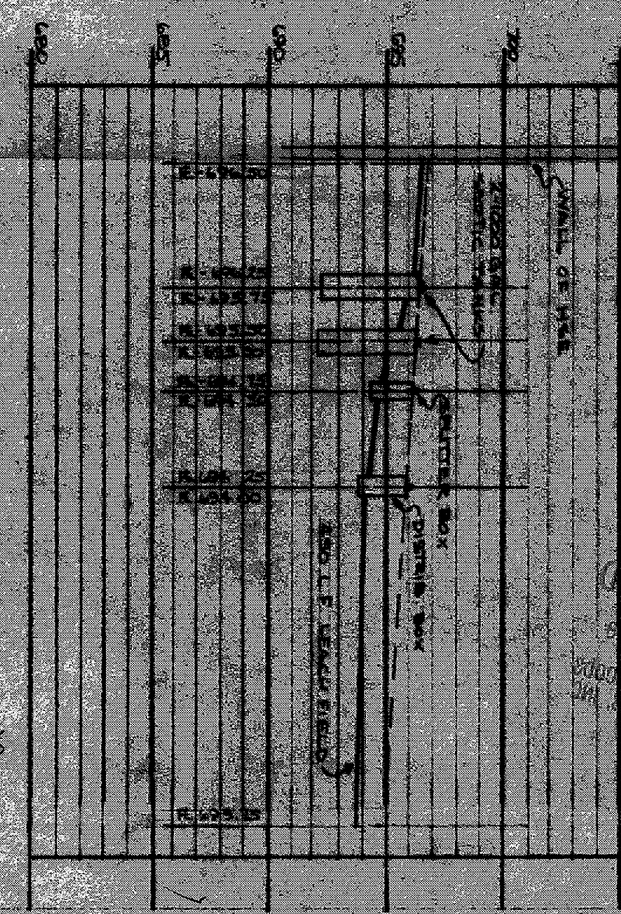

Grading Plan Approved as shown and/or noted
THOMAS P. GILLES, P.E.
Lake County Engineer
By [illegible] Date 9-13-78

CURVE DATA

R =	30.00'
A =	47.12'
Δ =	90° 00' 00"
T =	30.00'
C =	42.43'
	S. 54° 08' 50" W.

APPROVED
SIDE LINES & SET BACK
PERRY TOWNSHIP ZONING
PERMIT NO. 2144
ZONING INSPECTOR
[illegible]

GRADING PLAN FOR:

CASEMENT HOMES

1251 MADISON AVE. PAINESVILLE, OHIO
BEING SUBLOT 2A, BIRCHFIELD MEADOWS SUBDIVISION
TOWNSHIP OF PERRY, LAKE COUNTY, OHIO

DATE 31 AUG 78
SCALE 1"=20'
DRAWN BY KAL
CHK'D BY
P.O. 72

COLPETZER · WOODS
CONSULTANTS, INC.
MENTOR, OHIO 44060

SHEET 1
CONTRACT 77-0