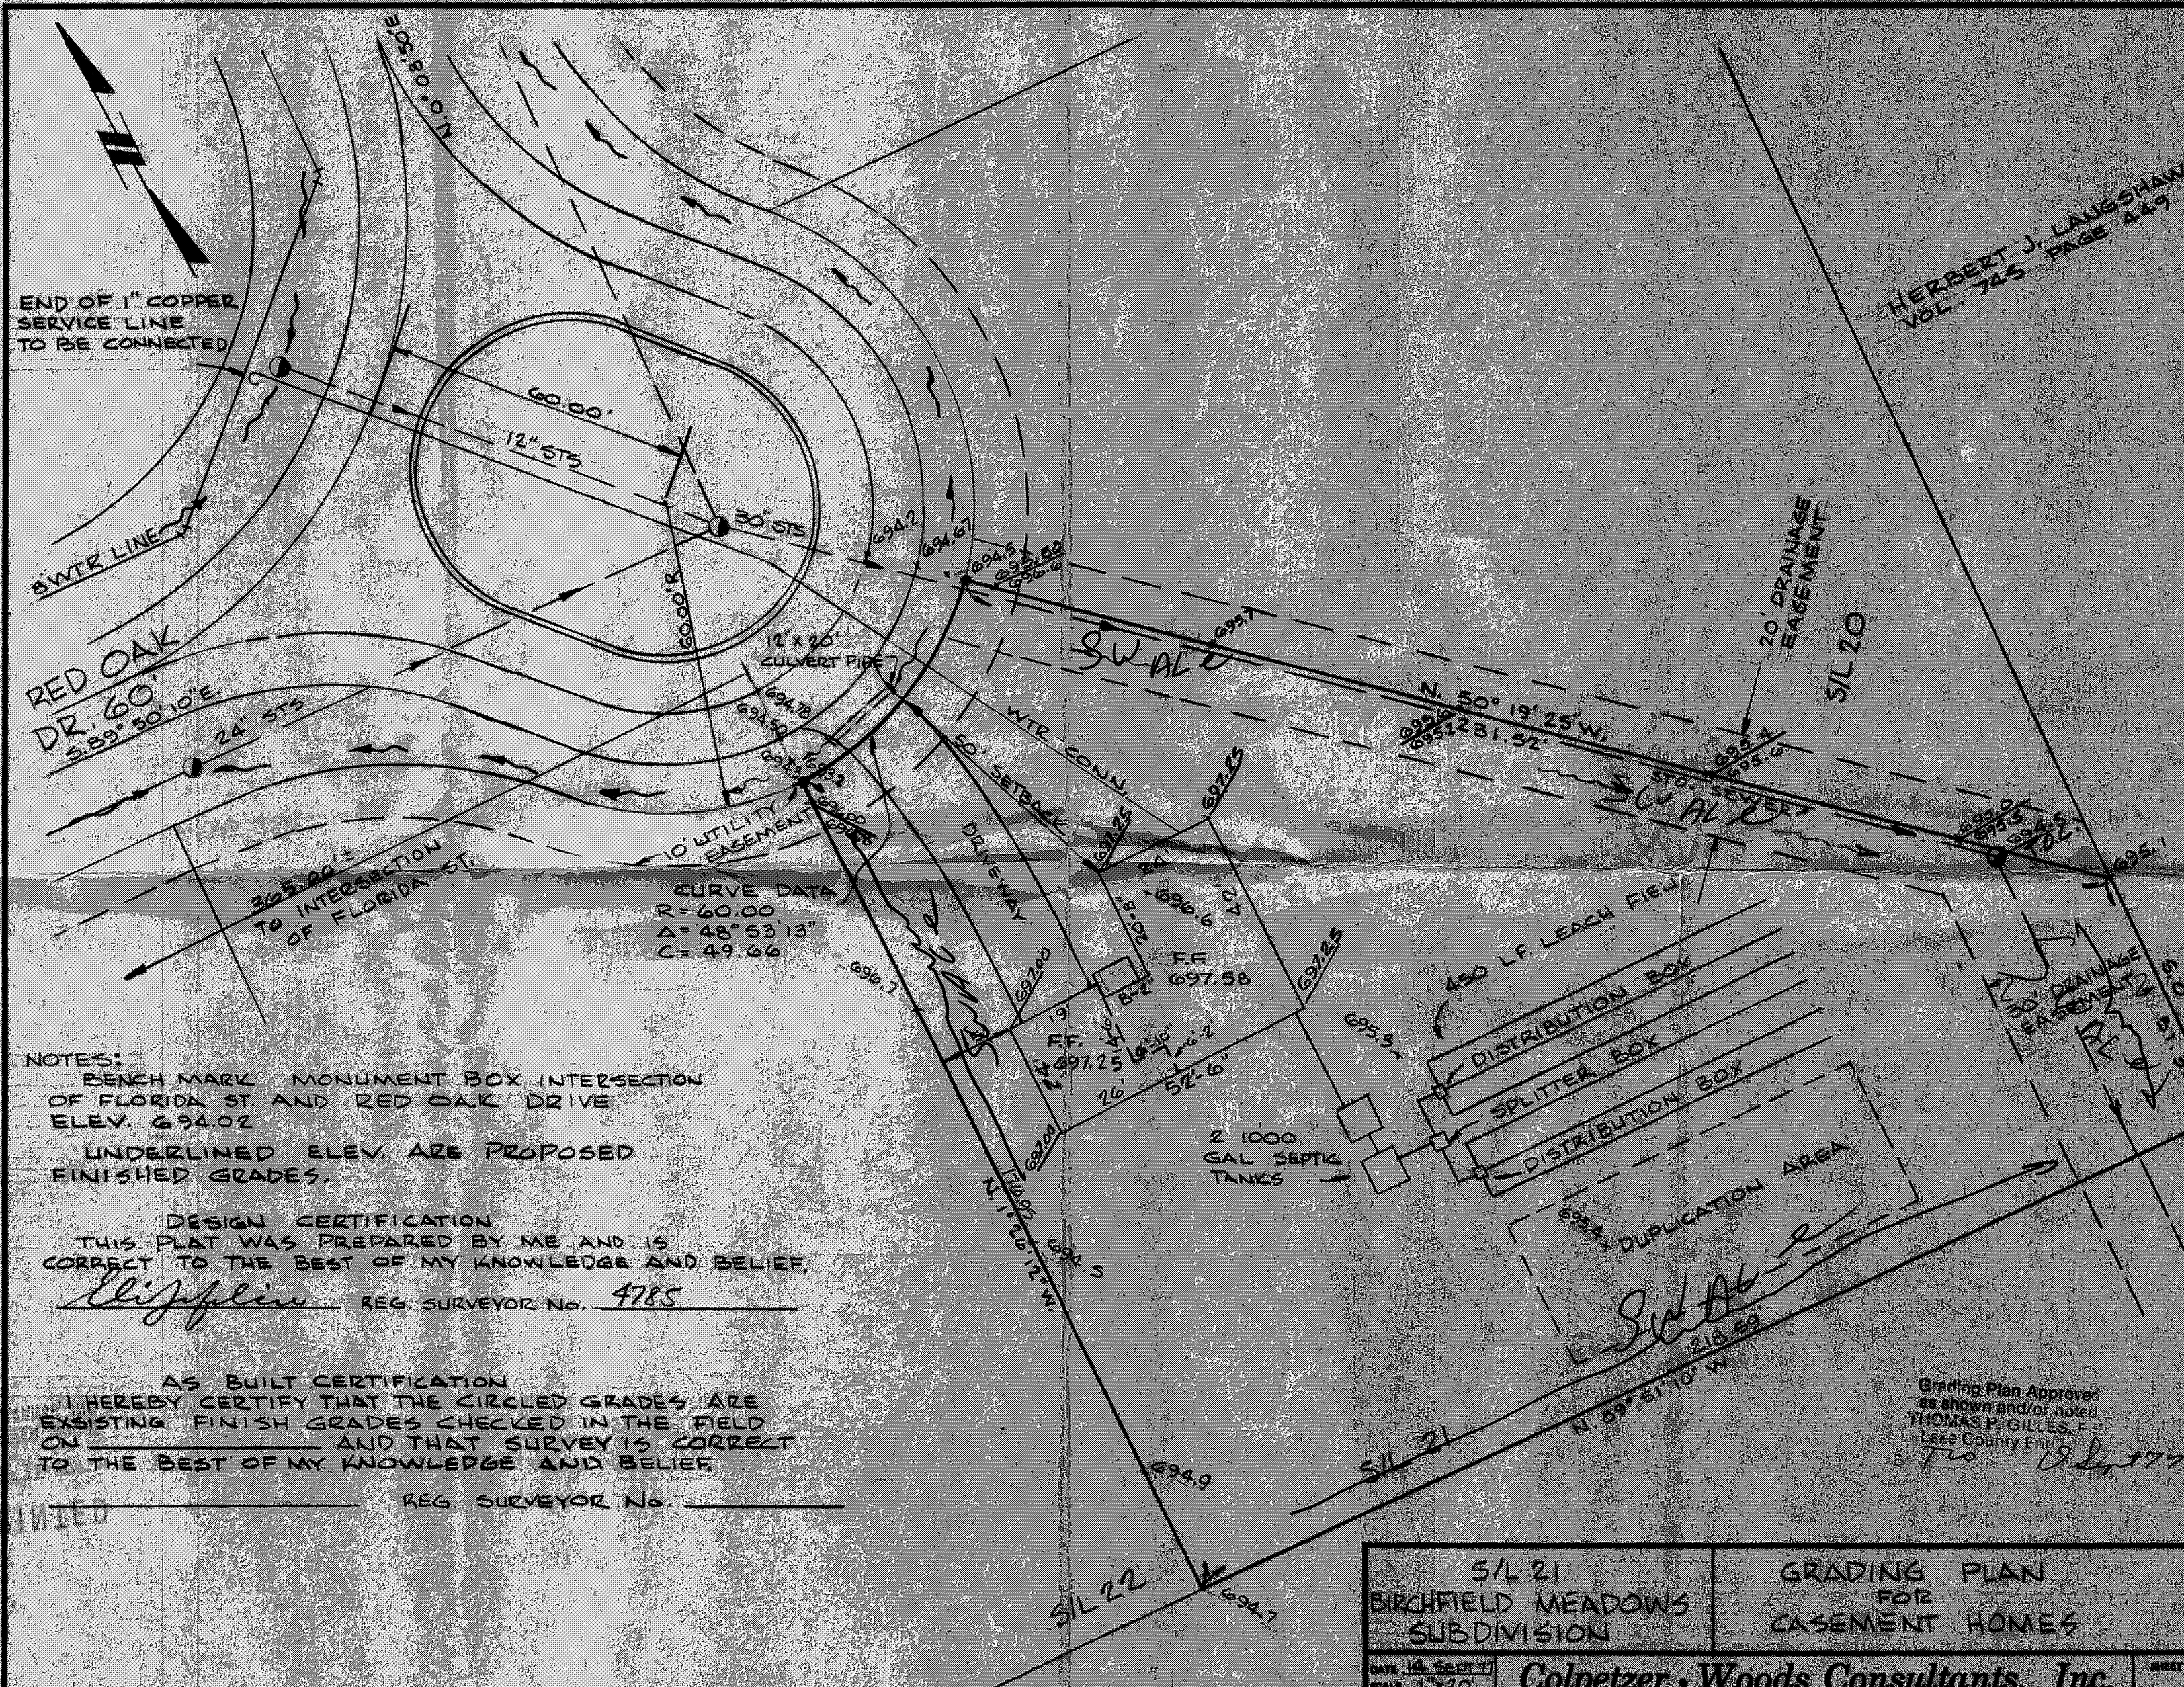

NOTES:

BENCH MARK MONUMENT BOX INTERSECTION OF FLORIDA ST. AND RED OAK DRIVE ELEV. 694.02

UNDERLINED ELEV. ARE PROPOSED FINISHED GRADES.

DESIGN CERTIFICATION

THIS PLAT WAS PREPARED BY ME AND IS CORRECT TO THE BEST OF MY KNOWLEDGE AND BELIEF.

[signature] REG. SURVEYOR No. 4785

AS BUILT CERTIFICATION

I HEREBY CERTIFY THAT THE CIRCLED GRADES ARE EXSISTING FINISH GRADES CHECKED IN THE FIELD ON ______________ AND THAT SURVEY IS CORRECT TO THE BEST OF MY KNOWLEDGE AND BELIEF.

______________ REG. SURVEYOR No. ______

S/L 21 BIRCHFIELD MEADOWS SUBDIVISION	GRADING PLAN FOR CASEMENT HOMES

DATE 14 SEPT 77
SCALE 1" = 20'
DRAWN BY Gould
CHKD BY GF
F.B. 310 PG. 15

Colpetzer • Woods Consultants, Inc.
CONSULTING ENGINEERS AND SURVEYORS
PAINESVILLE, OHIO 44077