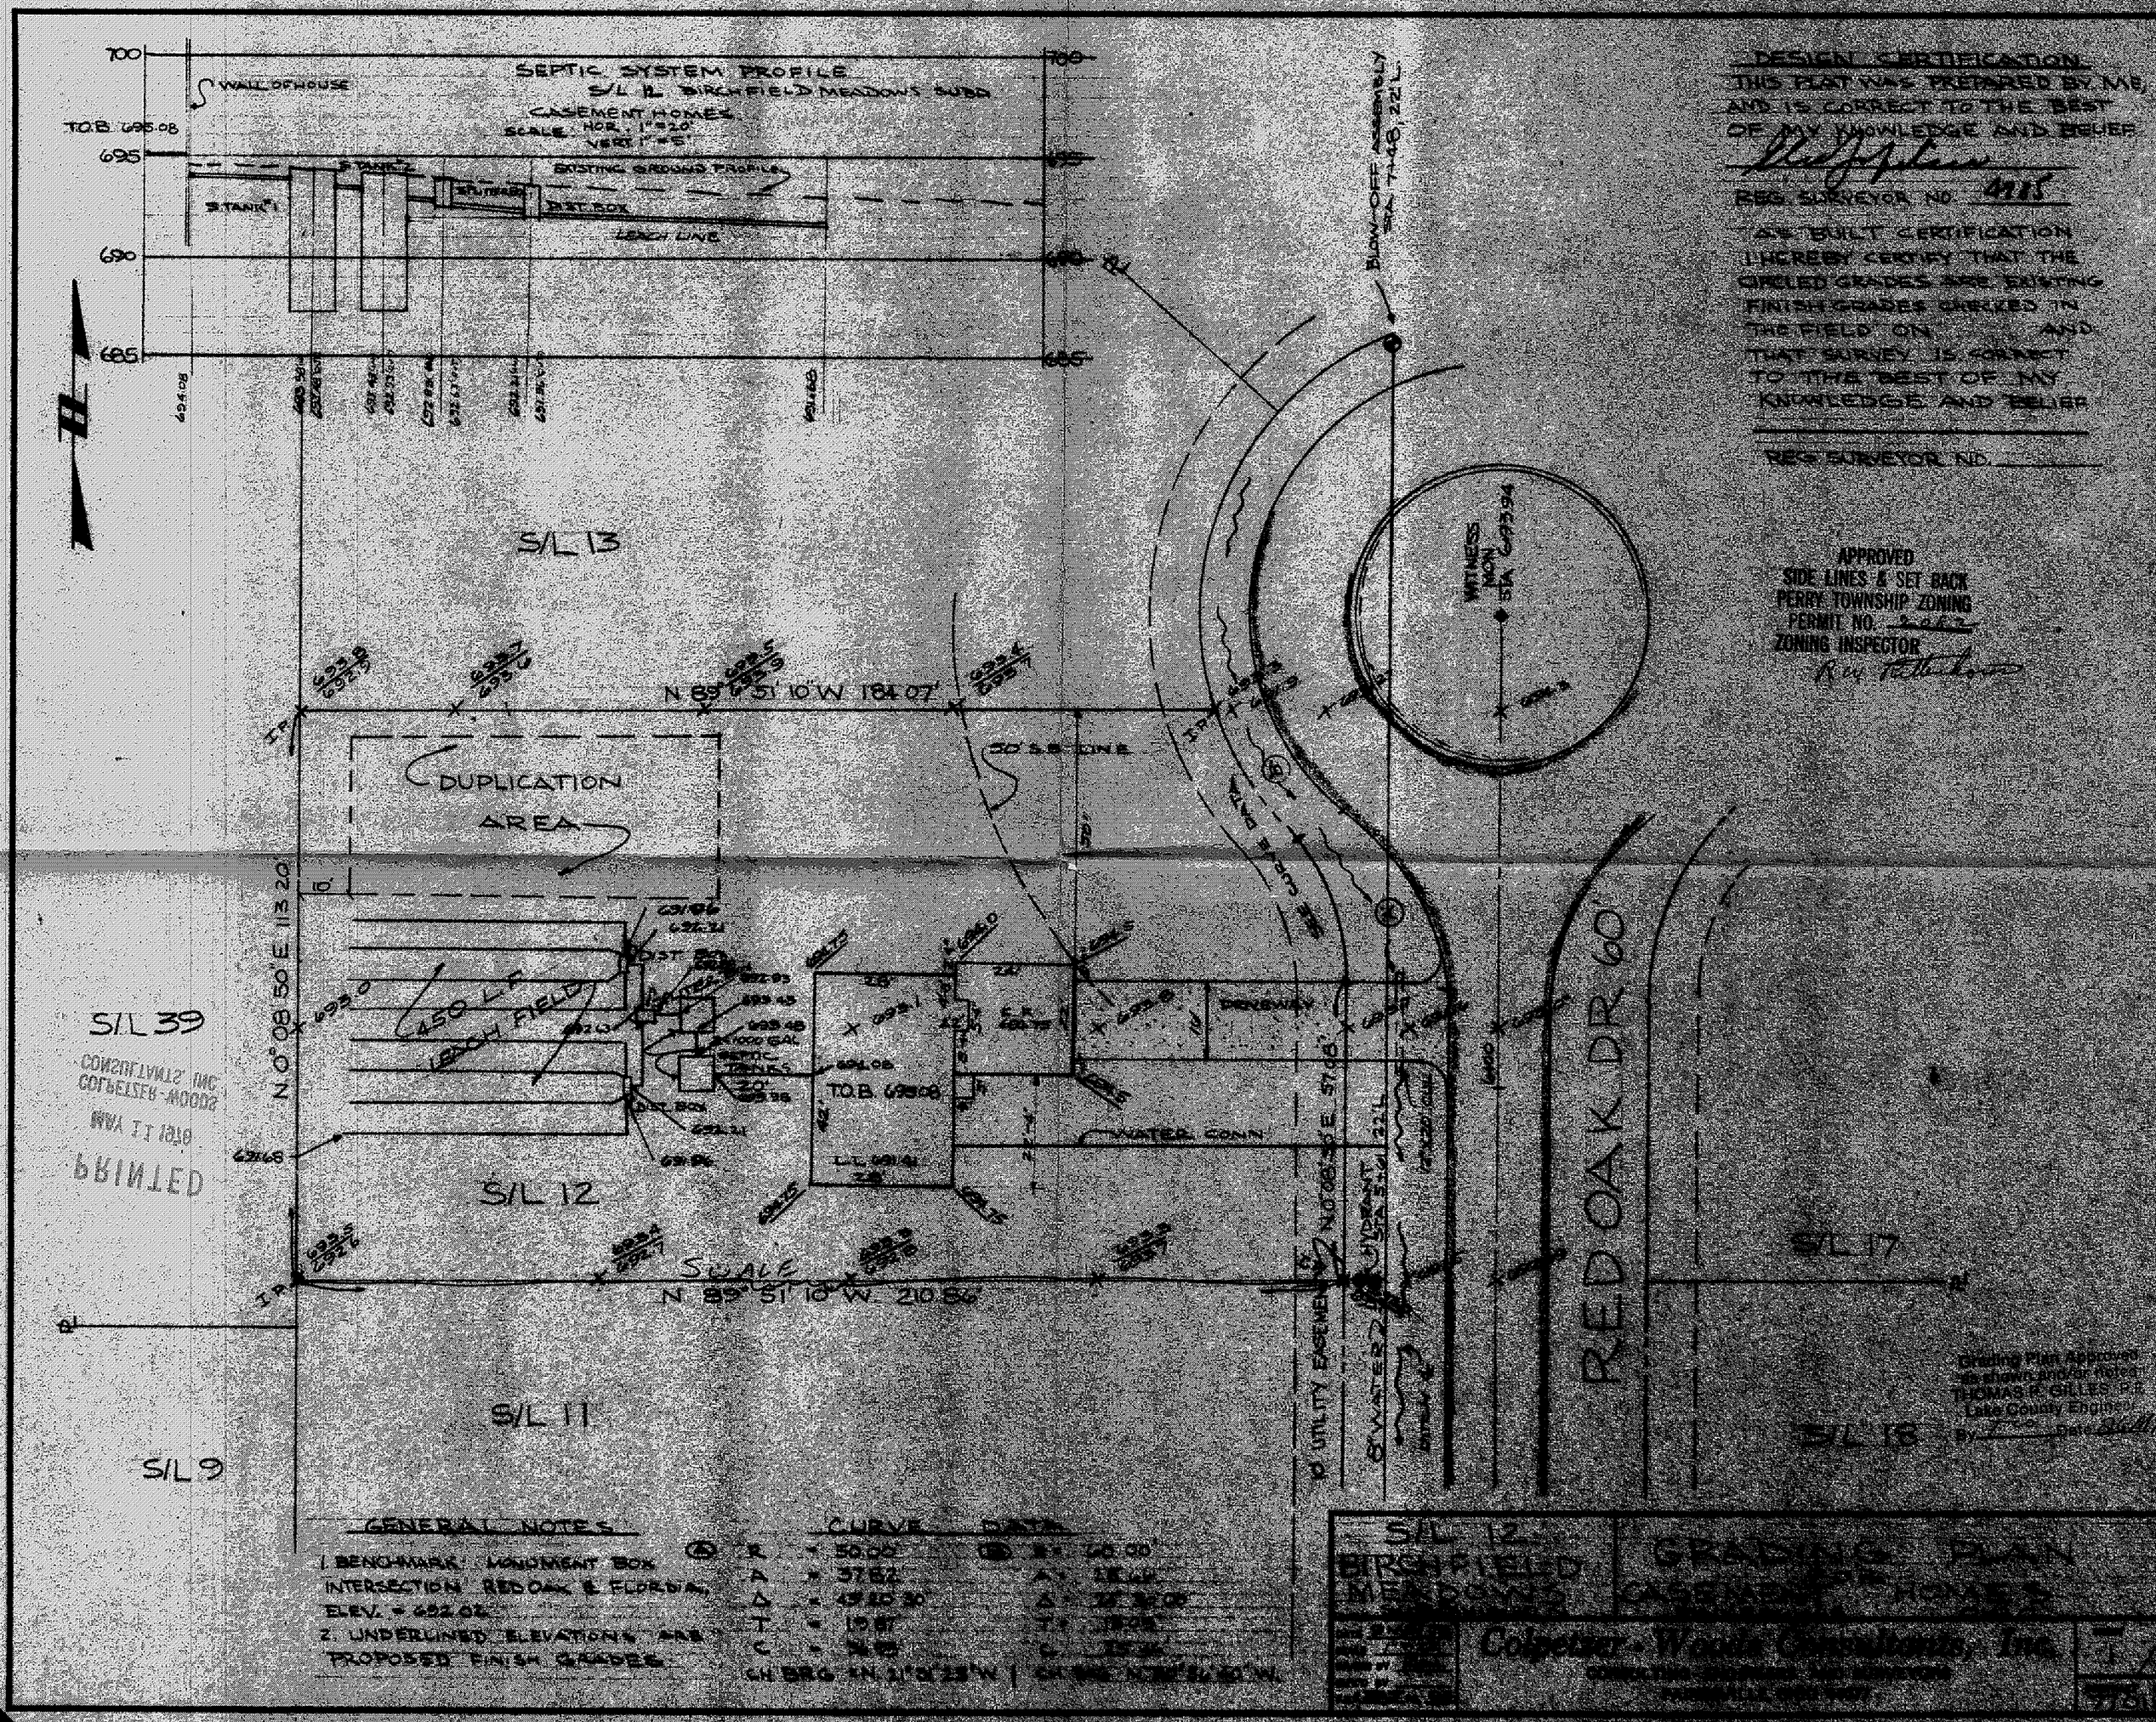

DESIGN CERTIFICATION
THIS PLAT WAS PREPARED BY ME, AND IS CORRECT TO THE BEST OF MY KNOWLEDGE AND BELIEF

REG. SURVEYOR NO. 4715

AS BUILT CERTIFICATION
I HEREBY CERTIFY THAT THE CIRCLED GRADES ARE EXISTING FINISH GRADES CHECKED IN THE FIELD ON AND THAT SURVEY IS CORRECT TO THE BEST OF MY KNOWLEDGE AND BELIEF

REG. SURVEYOR NO. _____

APPROVED
SIDE LINES & SET BACK
PERRY TOWNSHIP ZONING
PERMIT NO. 2062
ZONING INSPECTOR
Roy Fellhauer

GENERAL NOTES

1. BENCHMARK: MONUMENT BOX INTERSECTION REDOAK & FLORIDA, ELEV. = 692.02
2. UNDERLINED ELEVATIONS ARE PROPOSED FINISH GRADES

CURVE DATA

R	= 50.00	R = 60.00'
A	= 37.52	A = 18.49'
Δ	= 43°30'30"	Δ = 22°39'00"
T	= 19.67	T = 19.05
C	= 36.65	C = 18.36
CH BRG	= N 21°51'23" W	CH BRG = N 38°24'30" W