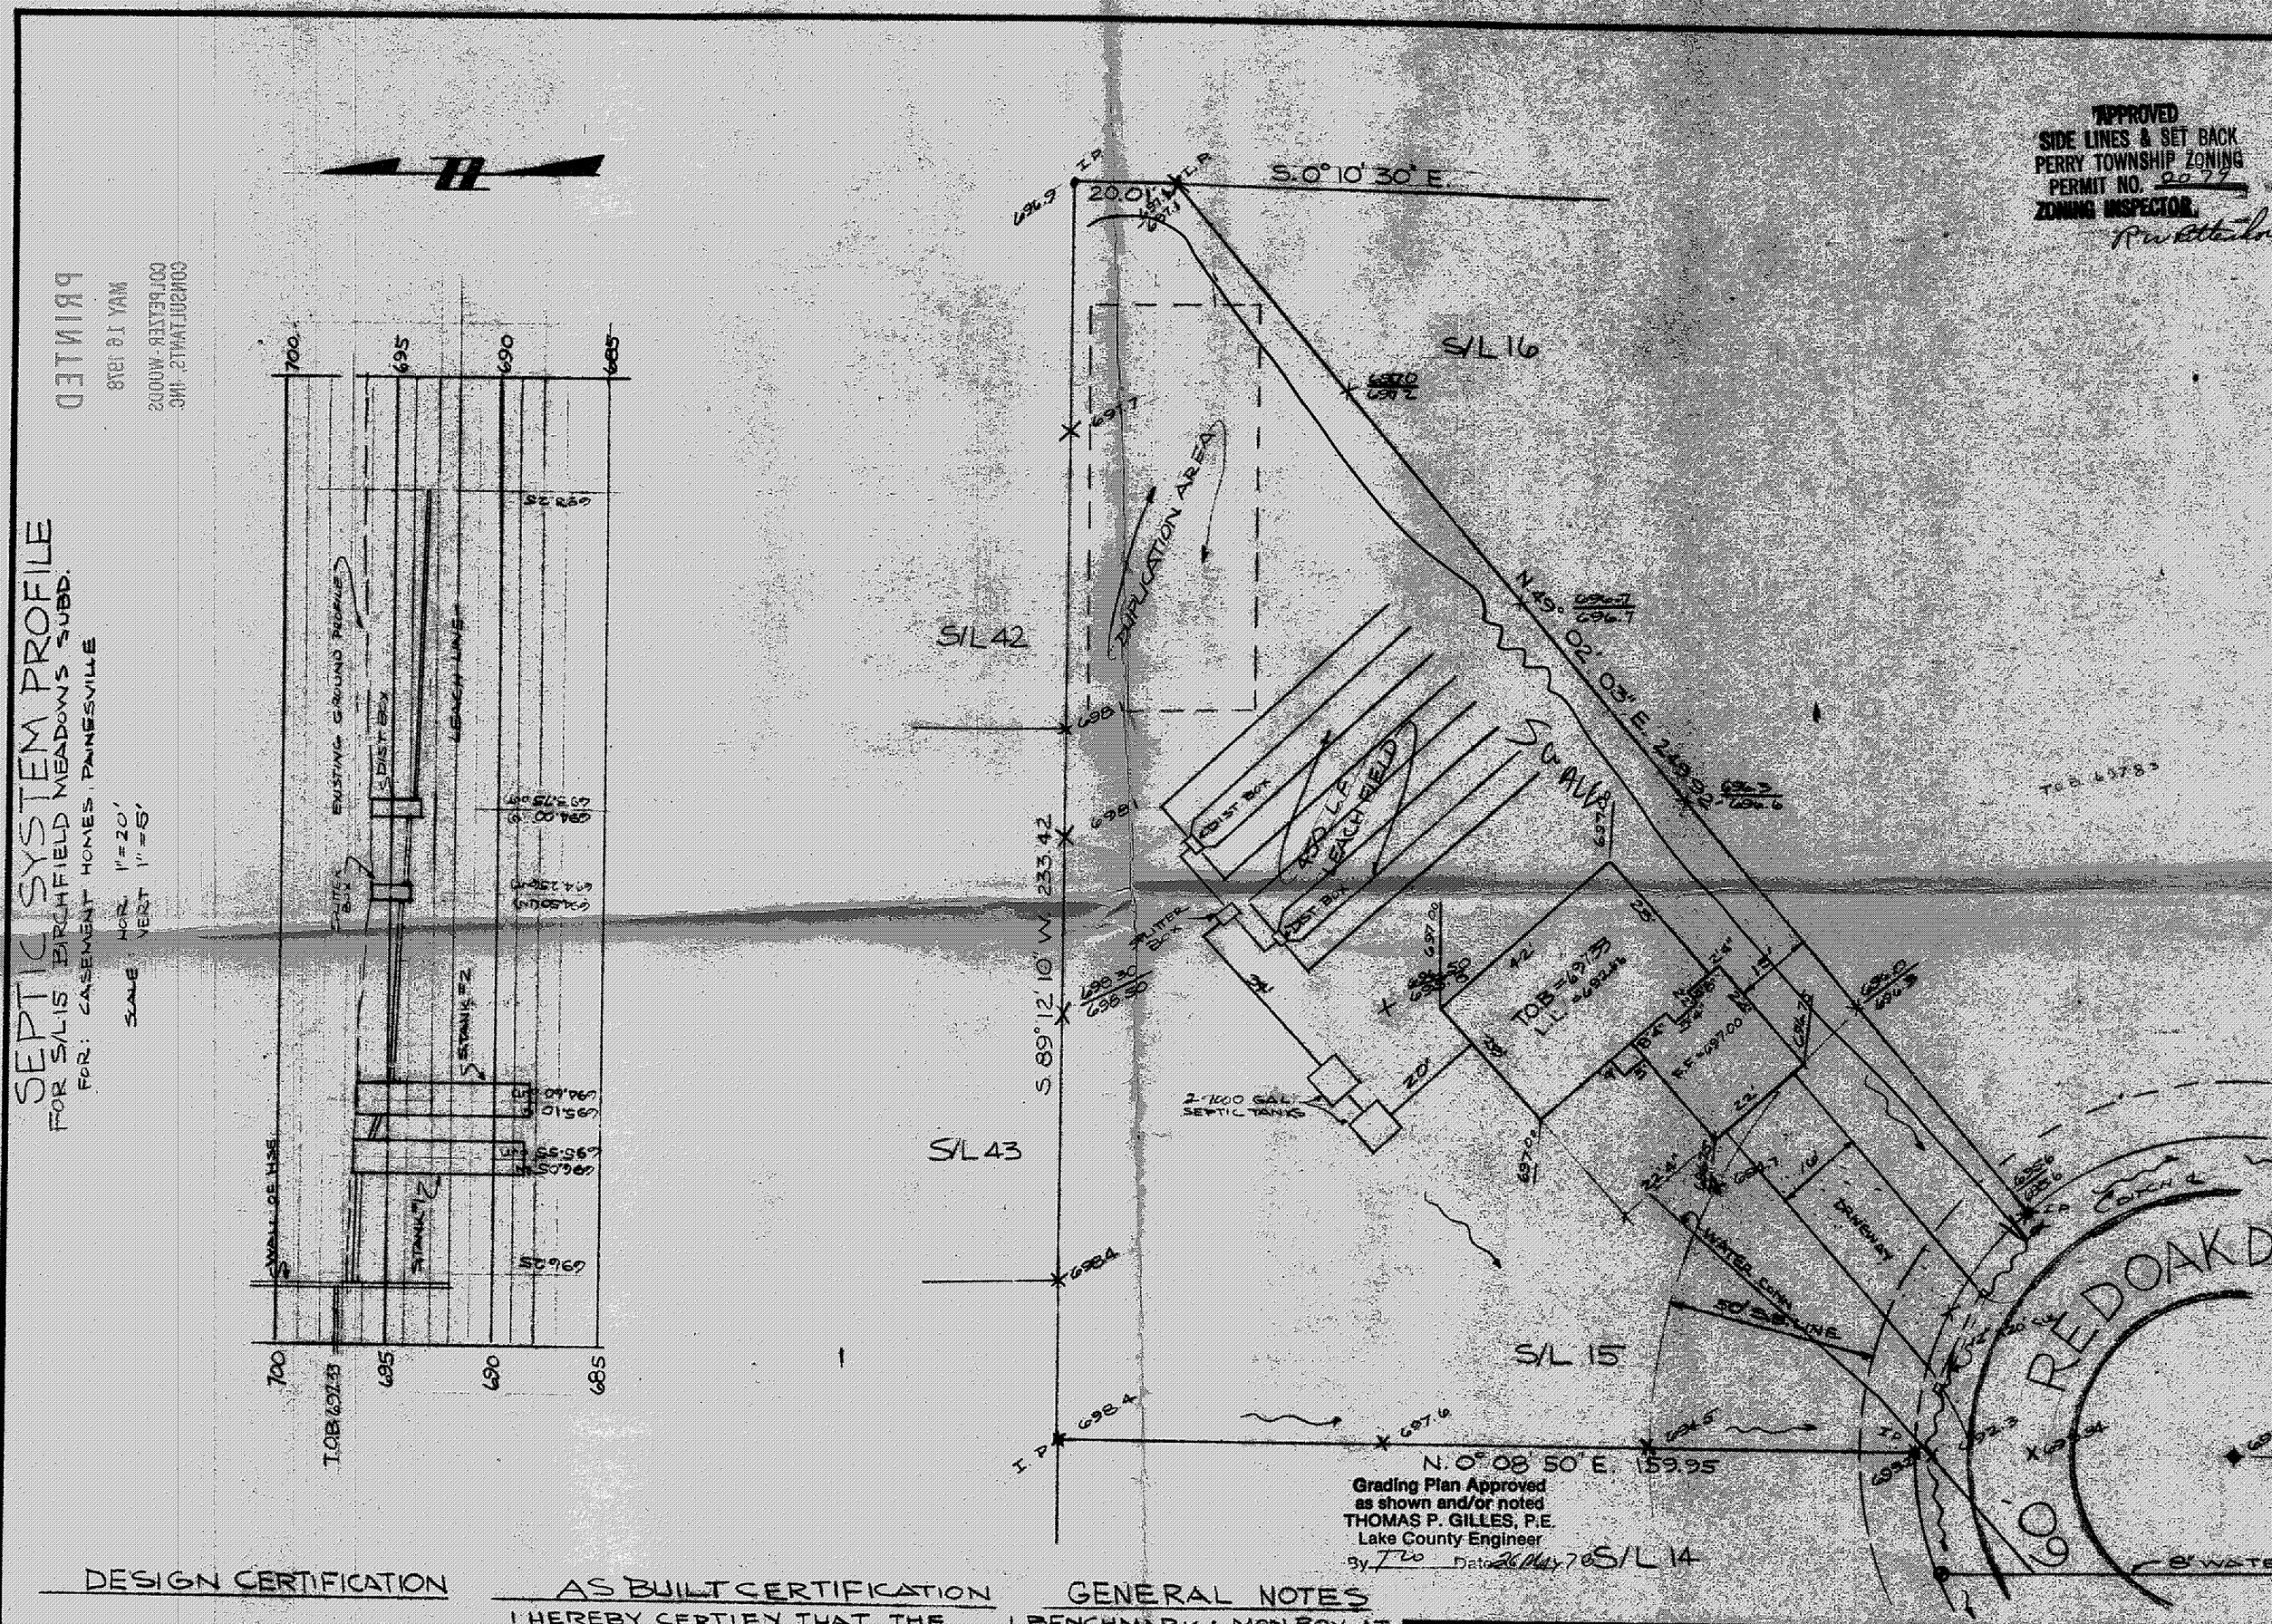

Grading Plan Approved
as shown and/or noted
THOMAS P. GILLES, P.E.
Lake County Engineer
By [signature] Date 26 May 78

DESIGN CERTIFICATION

THIS PLAT WAS PREPARED BY ME, AND IS CORRECT TO THE BEST OF MY KNOWLEDGE AND BELIEF.

[signature]

REG. SURVEYOR NO. 4785

AS BUILT CERTIFICATION

I HEREBY CERTIFY THAT THE CIRCLED GRADES ARE EXISTING FINISH GRADES CHECKED IN THE FIELD ON _____ AND THAT SURVEY IS CORRECT TO THE BEST OF MY KNOWLEDGE AND BELIEF _____

REG SURVEYOR NO _____

GENERAL NOTES

1. BENCHMARK: MON BOX AT INTERSECTION FLORDIA & RED OAK: ELEV = 692.02
2. L.L = LOWER LEVEL
3. T.O.B = TOP OF BLOCK
4. UNDERLINED ELEVATIONS ARE PROPOSED FINISH GRADES.

S/L 15 BIRCHFIELD MEADOWS SUBDIVISION	GRADING PLAN FOR CASEMENT HOMES PAINESVILLE OHIO
DATE 9 MAY 78 SCALE 1"=20' DRAWN BY KAL CHK'D BY [illegible] F.B. 335 PG.	Colpetzer · Woods Consultants, Inc. CONSULTING ENGINEERS AND SURVEYORS PAINESVILLE, OHIO 44077

SHEET 1

CONTRACT 7701