Site Plan For:
Pete Duffy
9321 Vintage Court
Mentor, Ohio
Being Part Of Lots 17 And 27
In The Township Of Perry, County
Of Lake And State Of Ohio

Grading Plan Approved
as shown and/or noted
THOMAS P. GILLES, P.E.
Lake County Engineer
By [signature] Date 3/4/78

Prepared By:
Wm. R. Gray Assoc. Inc.
7547 Mentor Ave
Mentor, Ohio
Scale: 1"=30'
Date: June 28, 1978

APPROVED
SIDE LINES & SET BACK
PERRY TOWNSHIP ZONING
PERMIT NO. 2104
ZONING INSPECTOR
R.W. Rittenhouse

Certification:
I Hereby Certify That This
Plat Is Correct To The Best
Of My Knowledge
By: Wm. R. Gray
Wm. R. Gray Reg. Surv. #2752
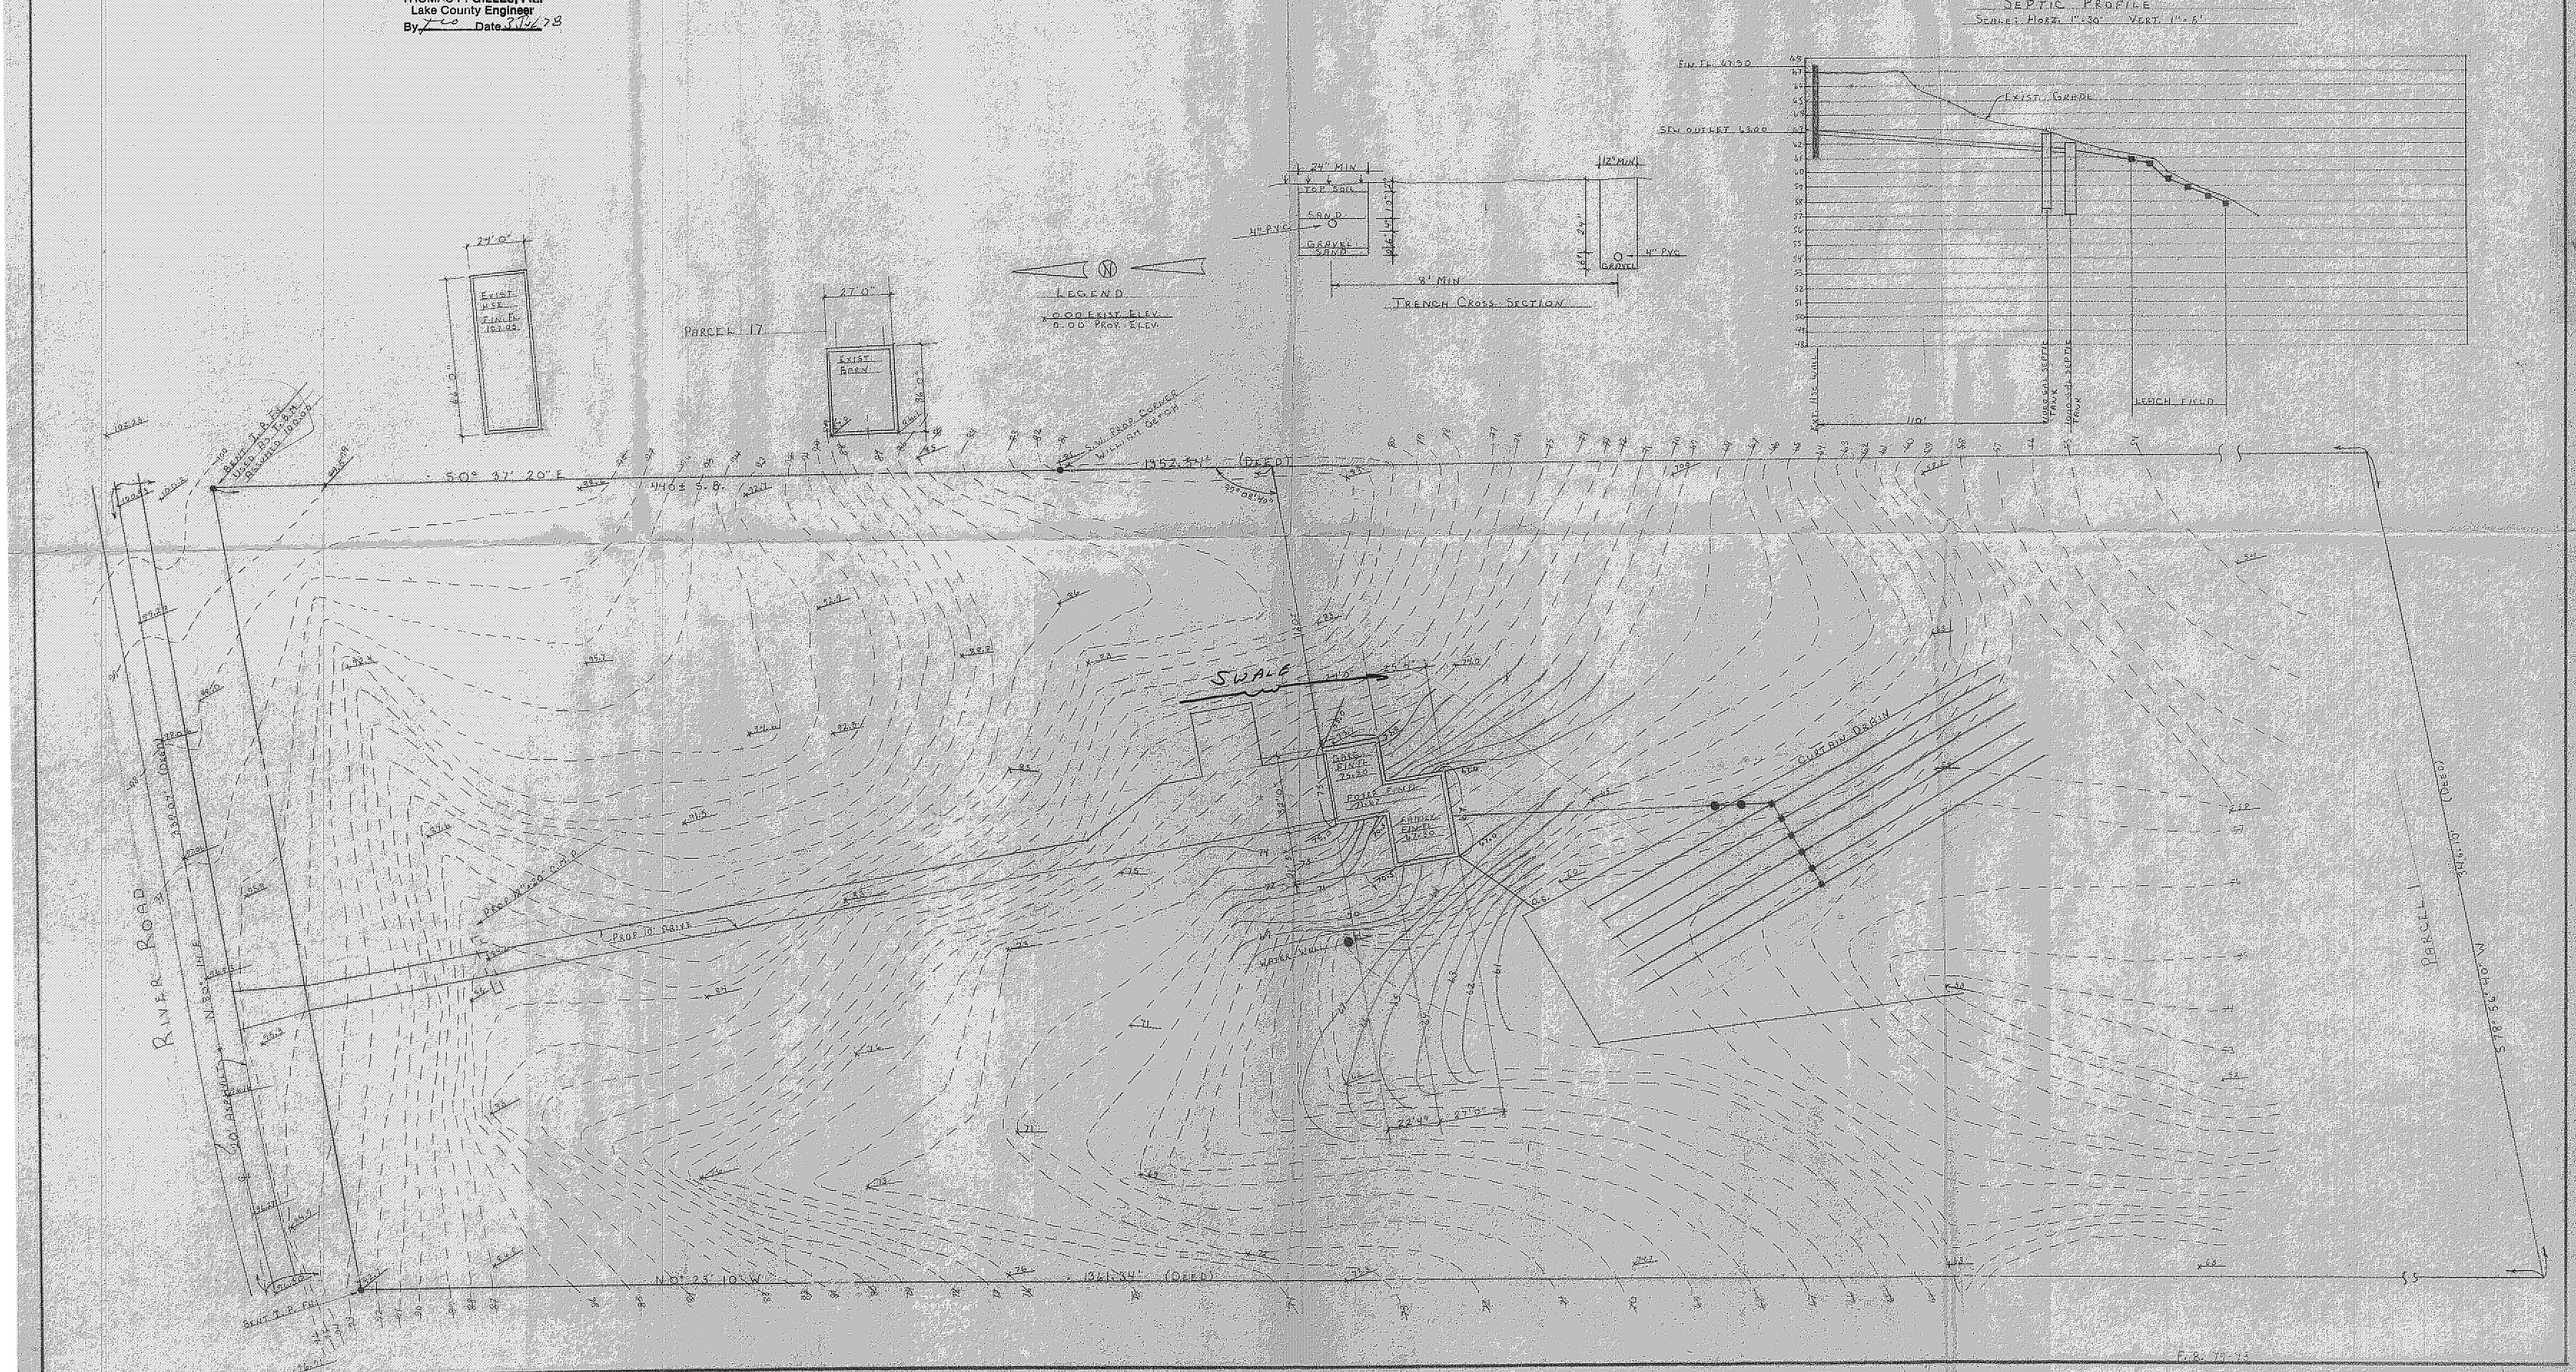
STATE OF OHIO
WM. R. GRAY
2752
REGISTERED
PROFESSIONAL SURVEYOR