DRAWING INDEX

ARCHITECTURAL

1.) SITE PLAN; LOCATION MAP
2.) LODGE BUILDING: FLOOR PLAN
3.) LODGE BUILDING: UPPER LEVEL PLAN; DETAILS
4.) LODGE BUILDING: FINISH SCHED.; DOOR SCHED.; INTERIOR ELEVATIONS; DETAILS
5.) LODGE BUILDING: EXTERIOR ELEVATIONS
6.) LODGE BUILDING: EXTERIOR ELEVATION; BLDG. SECTIONS A-A; B-B; STAIR DETAIL
7.) LODGE BUILDING: ROOF PLAN; INT. ELEV.; DETAILS
8.) LODGE BUILDING: DETAILS
9.) DAYCAMP: FLOOR PLAN
10.) DAYCAMP: FINISH SCHED.; DOOR SCHED.; DETAILS; INTERIOR ELEVATIONS
11.) DAYCAMP: EXTERIOR ELEVATIONS
12.) DAYCAMP: EXT. ELEVATION; BLDG. SECTION;
13.) DAYCAMP: BLDG. SECTION B-B; SPECIFICATIONS
14.) DAYCAMP: ROOF PLAN; DETAILS
15.) BATHHOUSE: FLOOR PLAN; DETAILS
16.) BATHHOUSE: FINISH SCHED.; DOOR SCHED.; DETAILS
17.) BATHHOUSE: EXTERIOR ELEVATIONS; BLDG. SECTION
18.) BATHHOUSE: BLDG. SECTIONS; INTERIOR ELEV.'S
19.) BATHHOUSE: ROOF PLAN; PLAN OF POOL; DETAILS

STRUCTURAL

S-1) GENERAL NOTES: TYP. DETAILS
S-2) LODGE BUILDING: FOUNDATION AND FIRST FLOOR
S-3) LODGE BUILDING: MEZZANINE AND ROOF
S-4) BATHHOUSE: FOUNDATION AND ROOF
S-5) BATHHOUSE: POOL FOUNDATION PLAN
S-6) DAYCAMP: FOUNDATION, FIRST FLOOR, AND ROOF PLAN

MECHANICAL

M1) UTILITIES, PLUMBING
M2) MECHANICAL SPECIFICATIONS
M3) LODGE BUILDING: PLUMBING
M4) LODGE BUILDING: HEATING AND VENTILATING PLAN
M5) DAYCAMP: MECHANICAL PLAN
M6) BATHHOUSE: PLUMBING
M7) BATHHOUSE: POOL FILTRATION & HEATING

ELECTRICAL

E1) ELECTRICAL PLOT PLAN AND DETAILS
E2) ELECTRICAL SPECIFICATIONS AND POOL DETAILS
E3) BATHHOUSE AND UPPER LODGE: ELECTRICAL PLAN
E4) LODGE BUILDING: ELECTRICAL PLAN
E5) DAYCAMP: ELECTRICAL PLAN

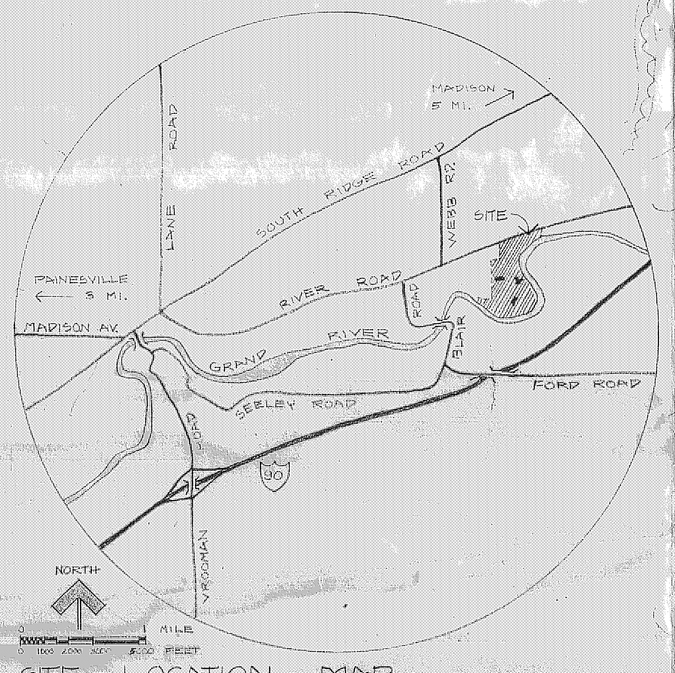

SITE LOCATION MAP

SITE PLAN 1" = 100'-0"

FINISH FLOOR ELEVATIONS	
LODGE BUILDING FIN. FLOOR	= 804.5'
BATHHOUSE FIN. FLOOR	= 805.0'
DAYCAMP FIN. FLOOR	= 799.5'
POOL WATER LEVEL	= 804.0'
CONC. DECK AT POOL EDGE	= 804.5'

NOTE
SURVEY PREPARED 1980 BY KUCERA INC; MENTOR AND COLPETZER-WOODS; PAINESVILLE.

Grading Plan Approved as shown and/or noted
THOMAS P. GILLES, P.E.
Lake County Engineer
BY _____ Date 9/4/80

ZP # 3449-12

STATE OF OHIO BENJAMIN THOMAS ZARROSS 17974 REGISTERED PROFESSIONAL ENGINEER

STATE OF OHIO BENJAMIN THOMAS ZARROSS 17974 REGISTERED LANDSCAPE ARCHITECTS

STATE OF OHIO JAMES A. DICKSON 2314 CHARLES H. DICKSON 3308 REGISTERED ARCHITECTS

LODGE BUILDING; DAYCAMP; AND BATHHOUSE

SITE PLAN; LOCATION MAP; DRAWING INDEX

ARCHITECTS
DICKSON AND DICKSON
11001 CEDAR AVENUE CLEVELAND OHIO 44106
216 / 421 8500

LAKE COUNTY
Y. M. C. A.
OUTDOOR RECREATION AREA
RIVER RD. PERRY TWP. OHIO

DATE: 25 July '80
SHEET # 1
REVISED: 29 AUG. 80
REVISED: 26 SEPT. 80